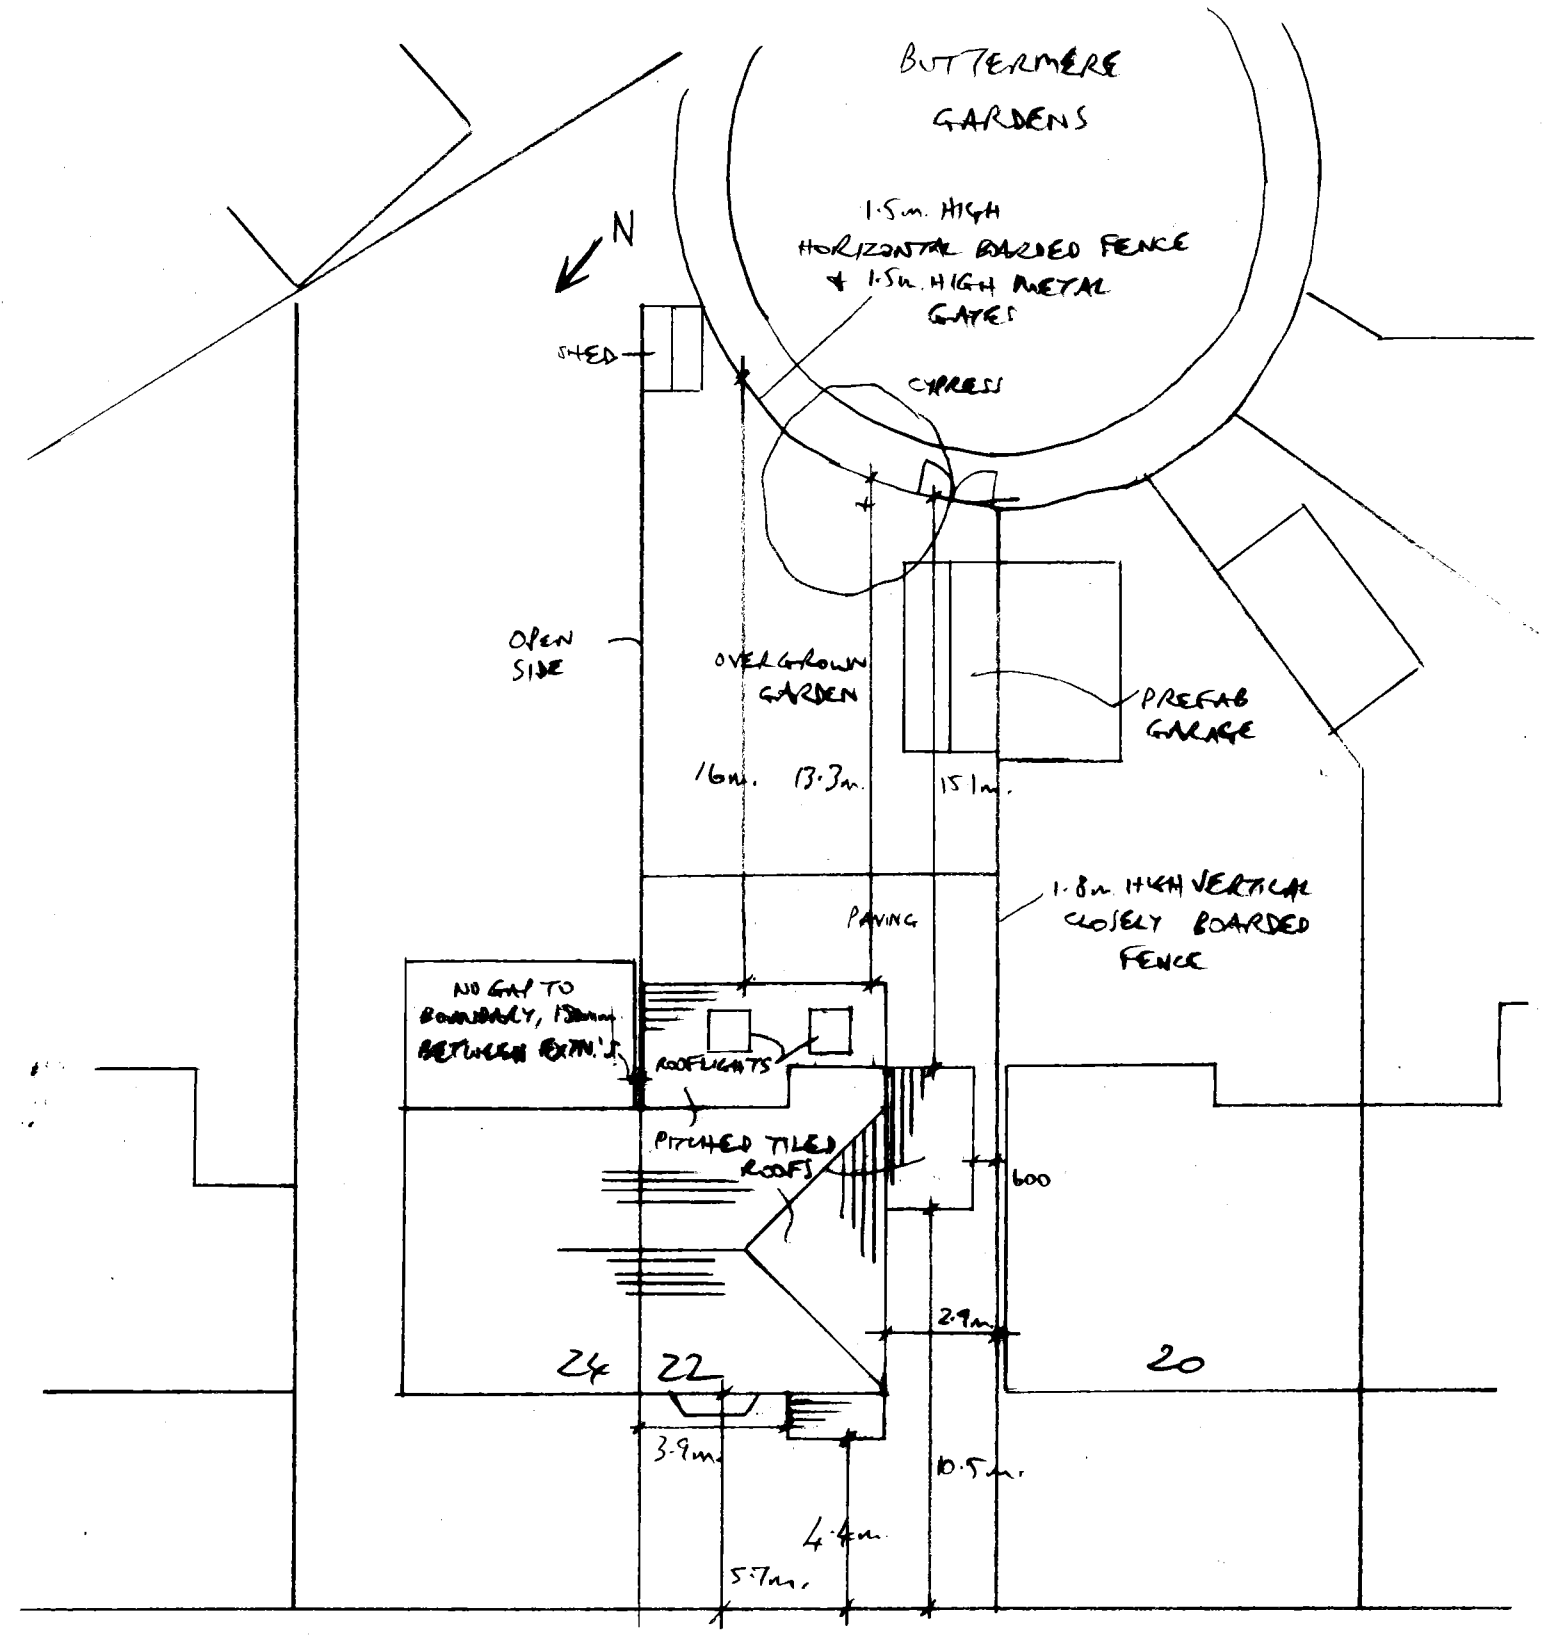


AMBLESIDE AVENUE

22 AMBLESIDE AVE., S. SHIELDS
1:200 SITE/ROOF PLAN
PROPOSED