


EXISTING ROOF LAYOUT
SCALE: 1:100




PROPOSED ROOF LAYOUT
SCALE: 1:100

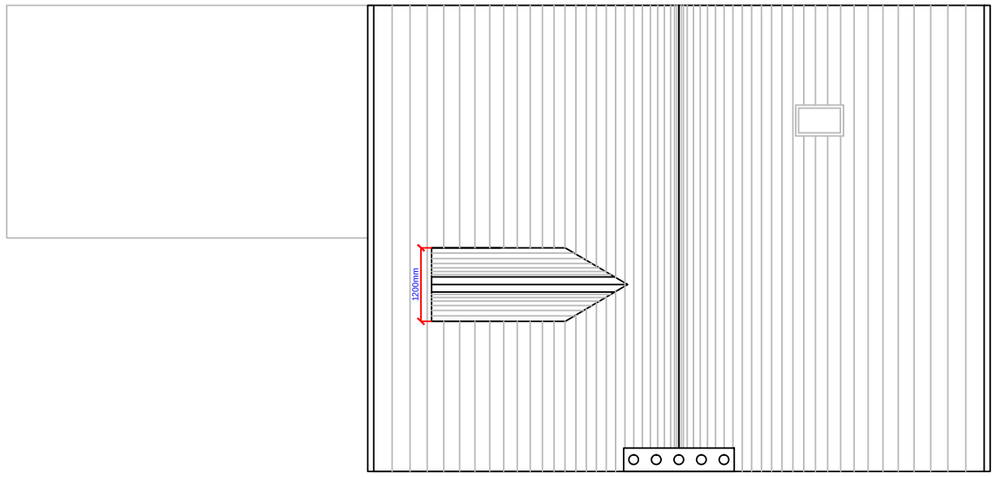


EXISTING GUTTER DETAIL
SCALE : 1:50

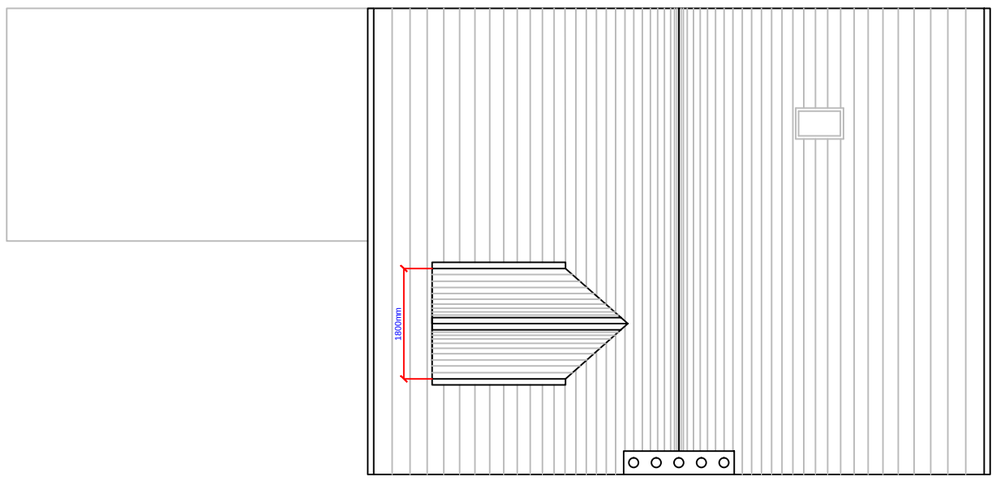


PROPOSED GUTTER DETAIL
SCALE: 1:50

SIMPSON
PROPERTY CONSULTANTS

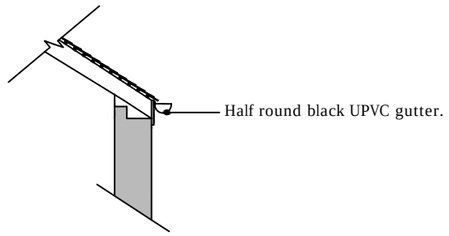CLIENT
SIMON HURRELL

PROJECT
6 RECTORY TERRACE, BOLDON

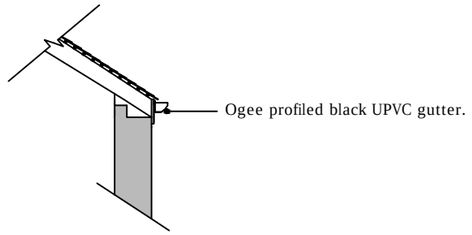STAGE
PLANNING

DRAWING
EXISTING AND PROPOSED ROOF PLAN

| PROJECT NUMBER | SCALES |
|---|---|
| SPC/19104 | 1:100 & 1:50 @ A3 |
| DRAWING NUMBER | DATE |
| 006 | AUGUST 2019 |
| DRAWN BY | CHECKED BY |
| LS | MS |
| REVISION | NORTH |

| REVISION | DATE AND DESCRIPTION |
|---|---|

NOT TO BE SCALED – ALL DIMENSIONS TO BE CHECKED ON SITE