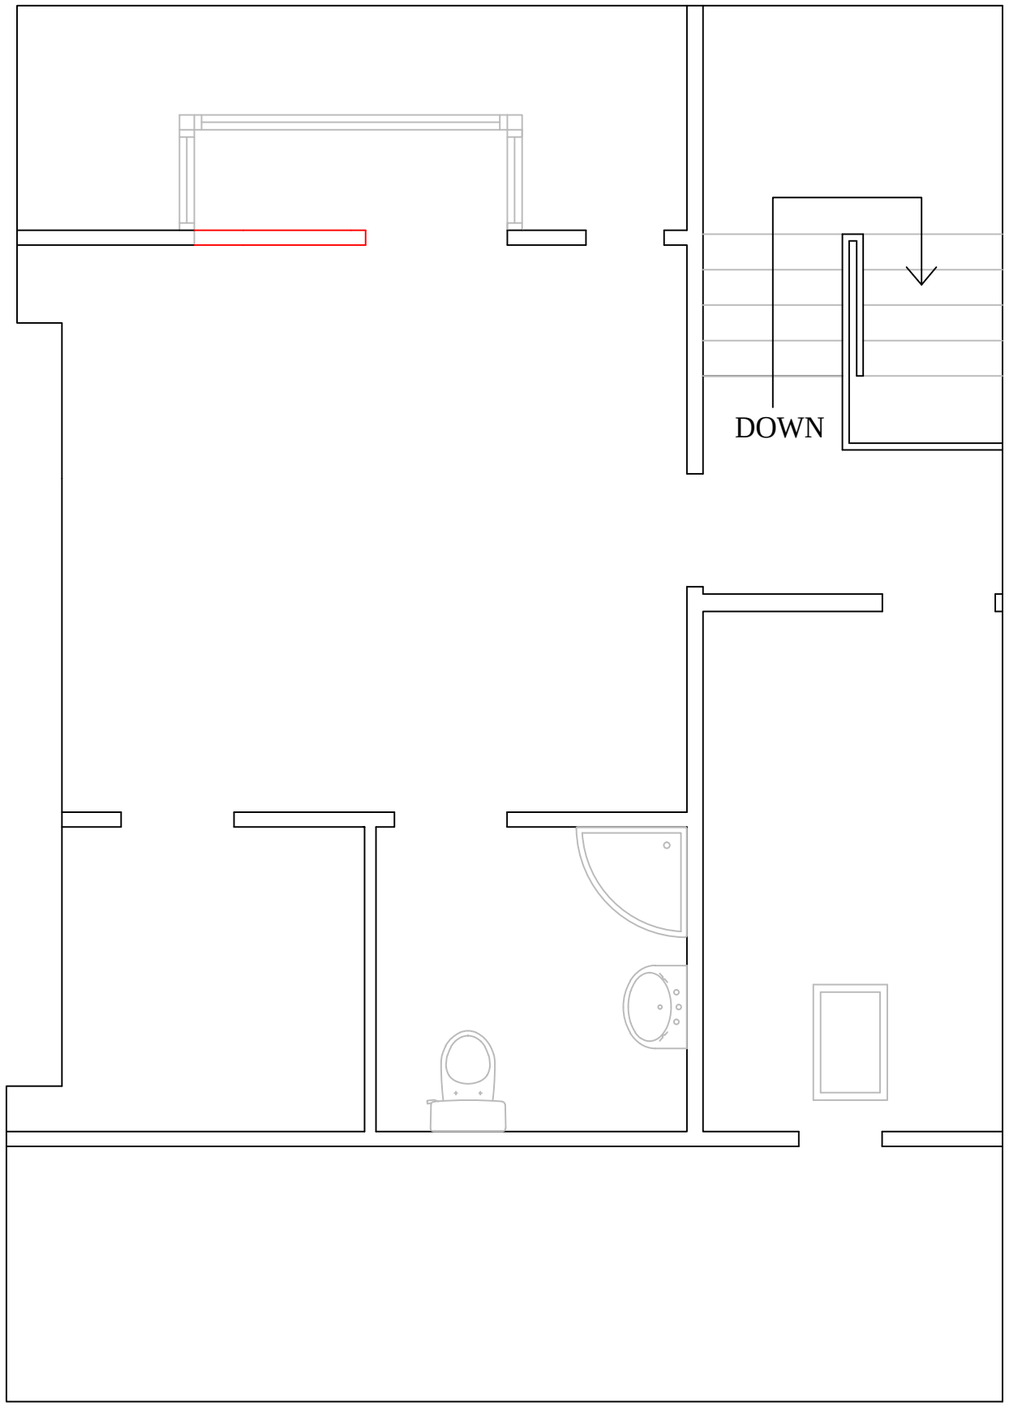

EXISTING SECOND FLOOR LAYOUT

SIMPSON
PROPERTY CONSULTANTS

CLIENT
–

PROJECT
6 RECTORY TERRACE, BOLDON

STAGE
TENDER

DRAWING
EXISTING SECOND FLOOR LAYOUT

PROJECT NUMBER	SCALES
SPC/19104	NTS
DRAWING NUMBER	DATE
003	JULY 2019
DRAWN BY	CHECKED BY
REVISION	NORTH

REVISION	DATE AND DESCRIPTION

NOT TO BE SCALED – ALL DIMENSIONS TO BE CHECKED ON SITE