




EXISTING FRONT (WEST) ELEVATION

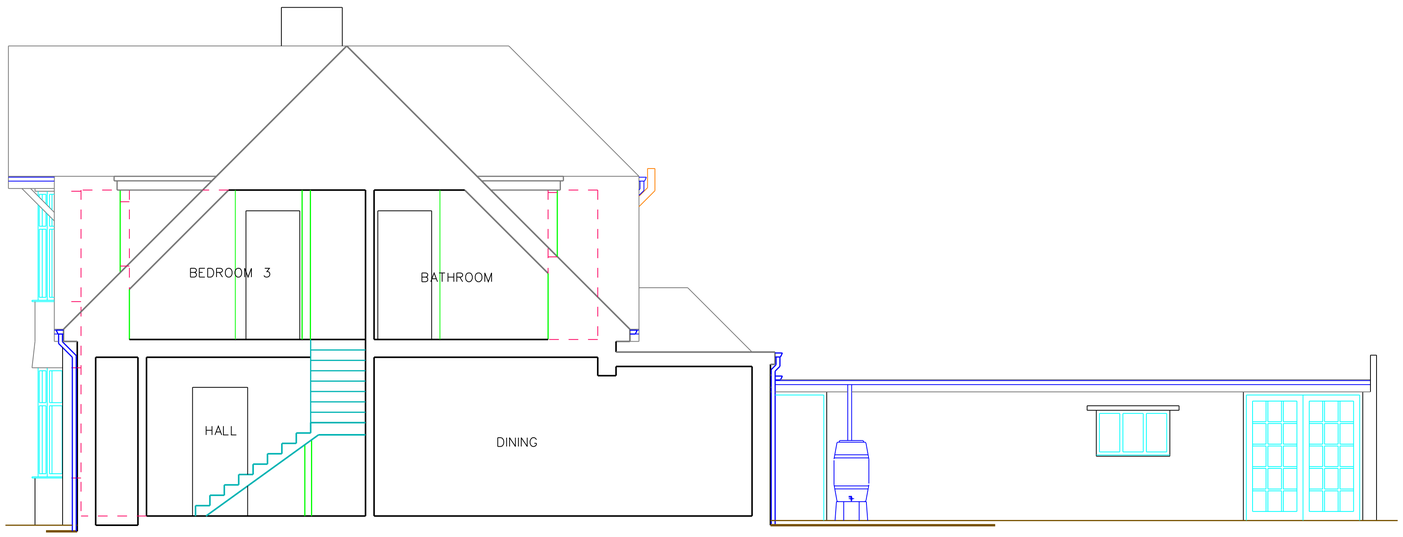

EXISTING SIDE (SOUTH) ELEVATION

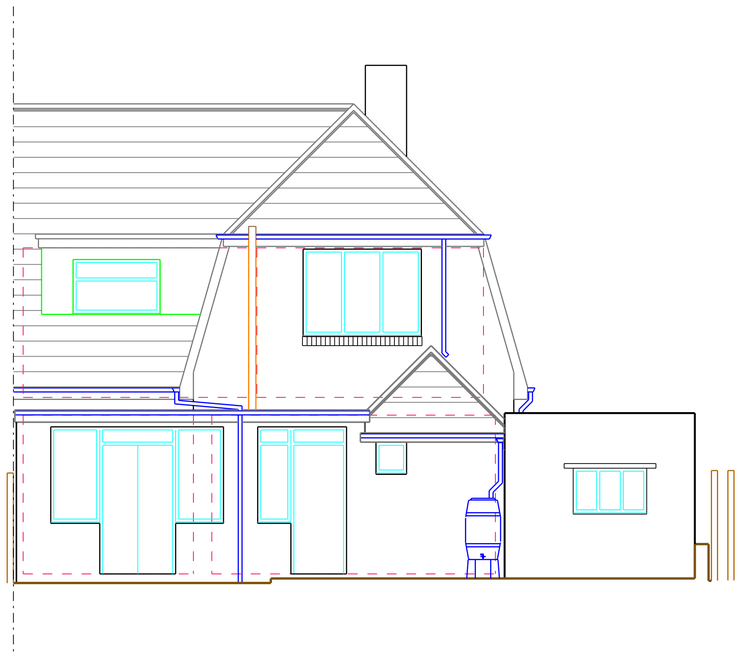

EXISTING REAR
(EAST) ELEVATION

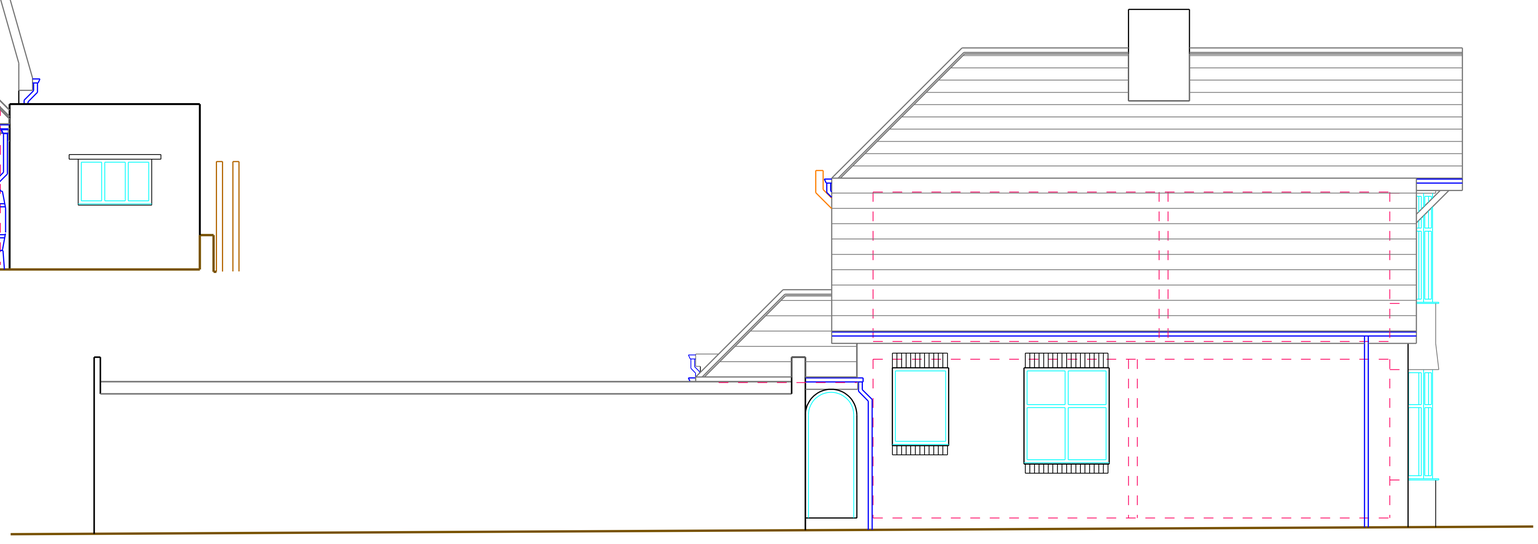

EXISTING SIDE (NORTH) ELEVATION

NORTH

STAGE: PLANNING

PROJECT

ALTERATIONS & EXTENSION TO
32, SUNNISIDE LANE,
CLEADON, SR6 7XB.

DRAWING

EXISTING ELEVATIONS

PROJECT NO.	DRAWING NO.	REVISION
SUNNISIDE LANE	C-02	
DATE	SCALES	DRAWN BY
SEPT '19	1:50@A1	DJB