


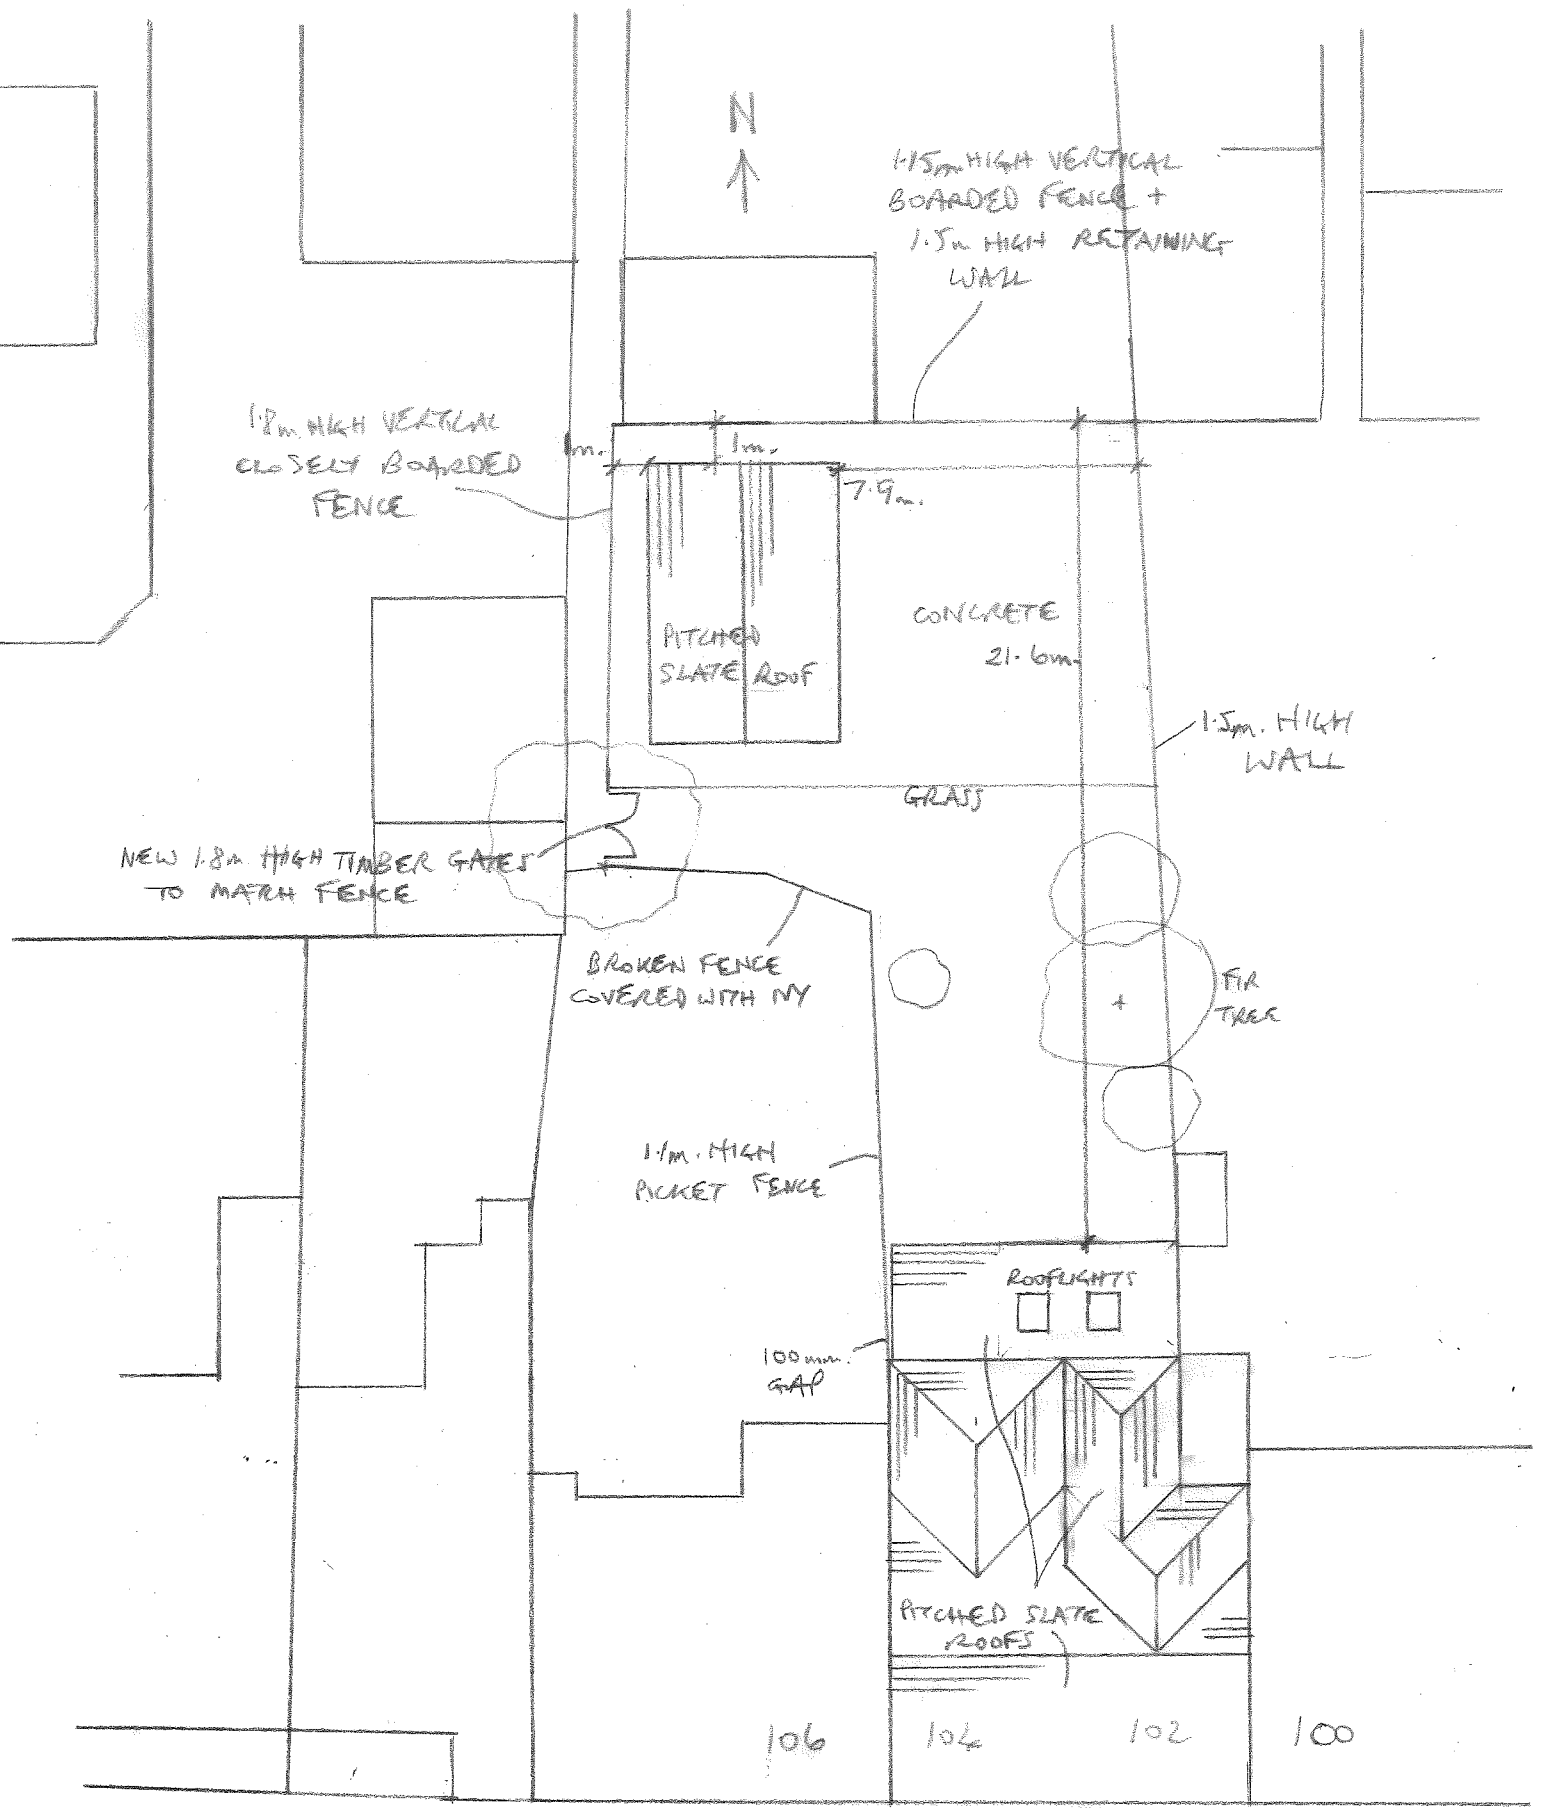

FRONT STREET

102 FRONT STREET, EAST BOLDON

SITE/ROOF PLAN 1:200

PROPOSED REV. A. 10/12/19 PATH