



PROPOSED WINDOW SECTION
1:2

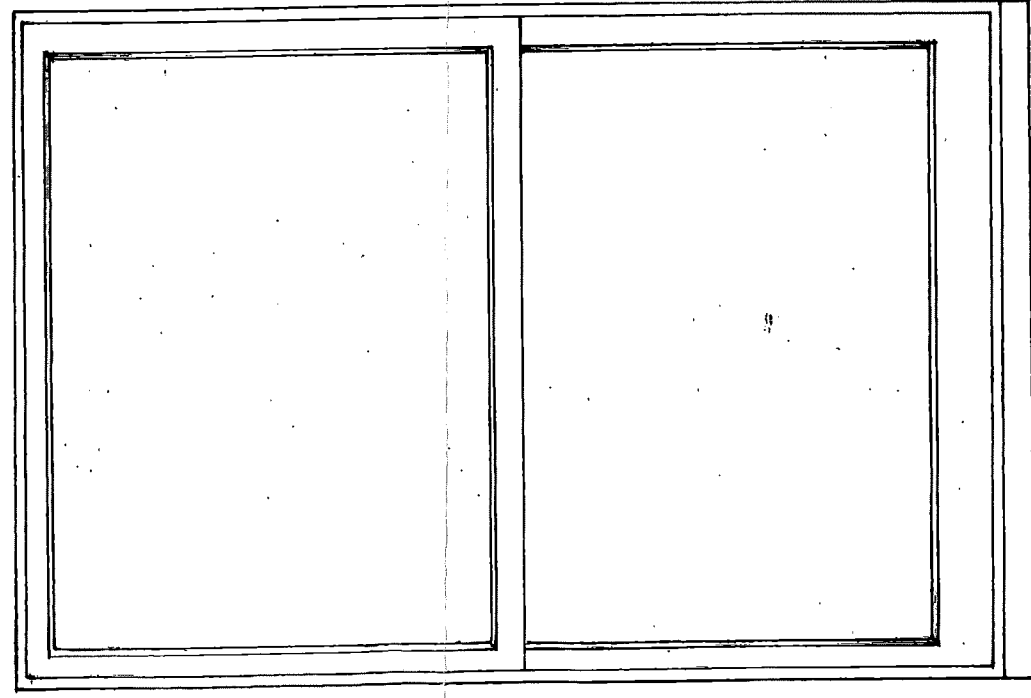

WINDOW ELEVATION 1:10


1350 mm. HIGH X 850 mm. WIDE

(CONFIRM EXACT SIZES ON SITE)

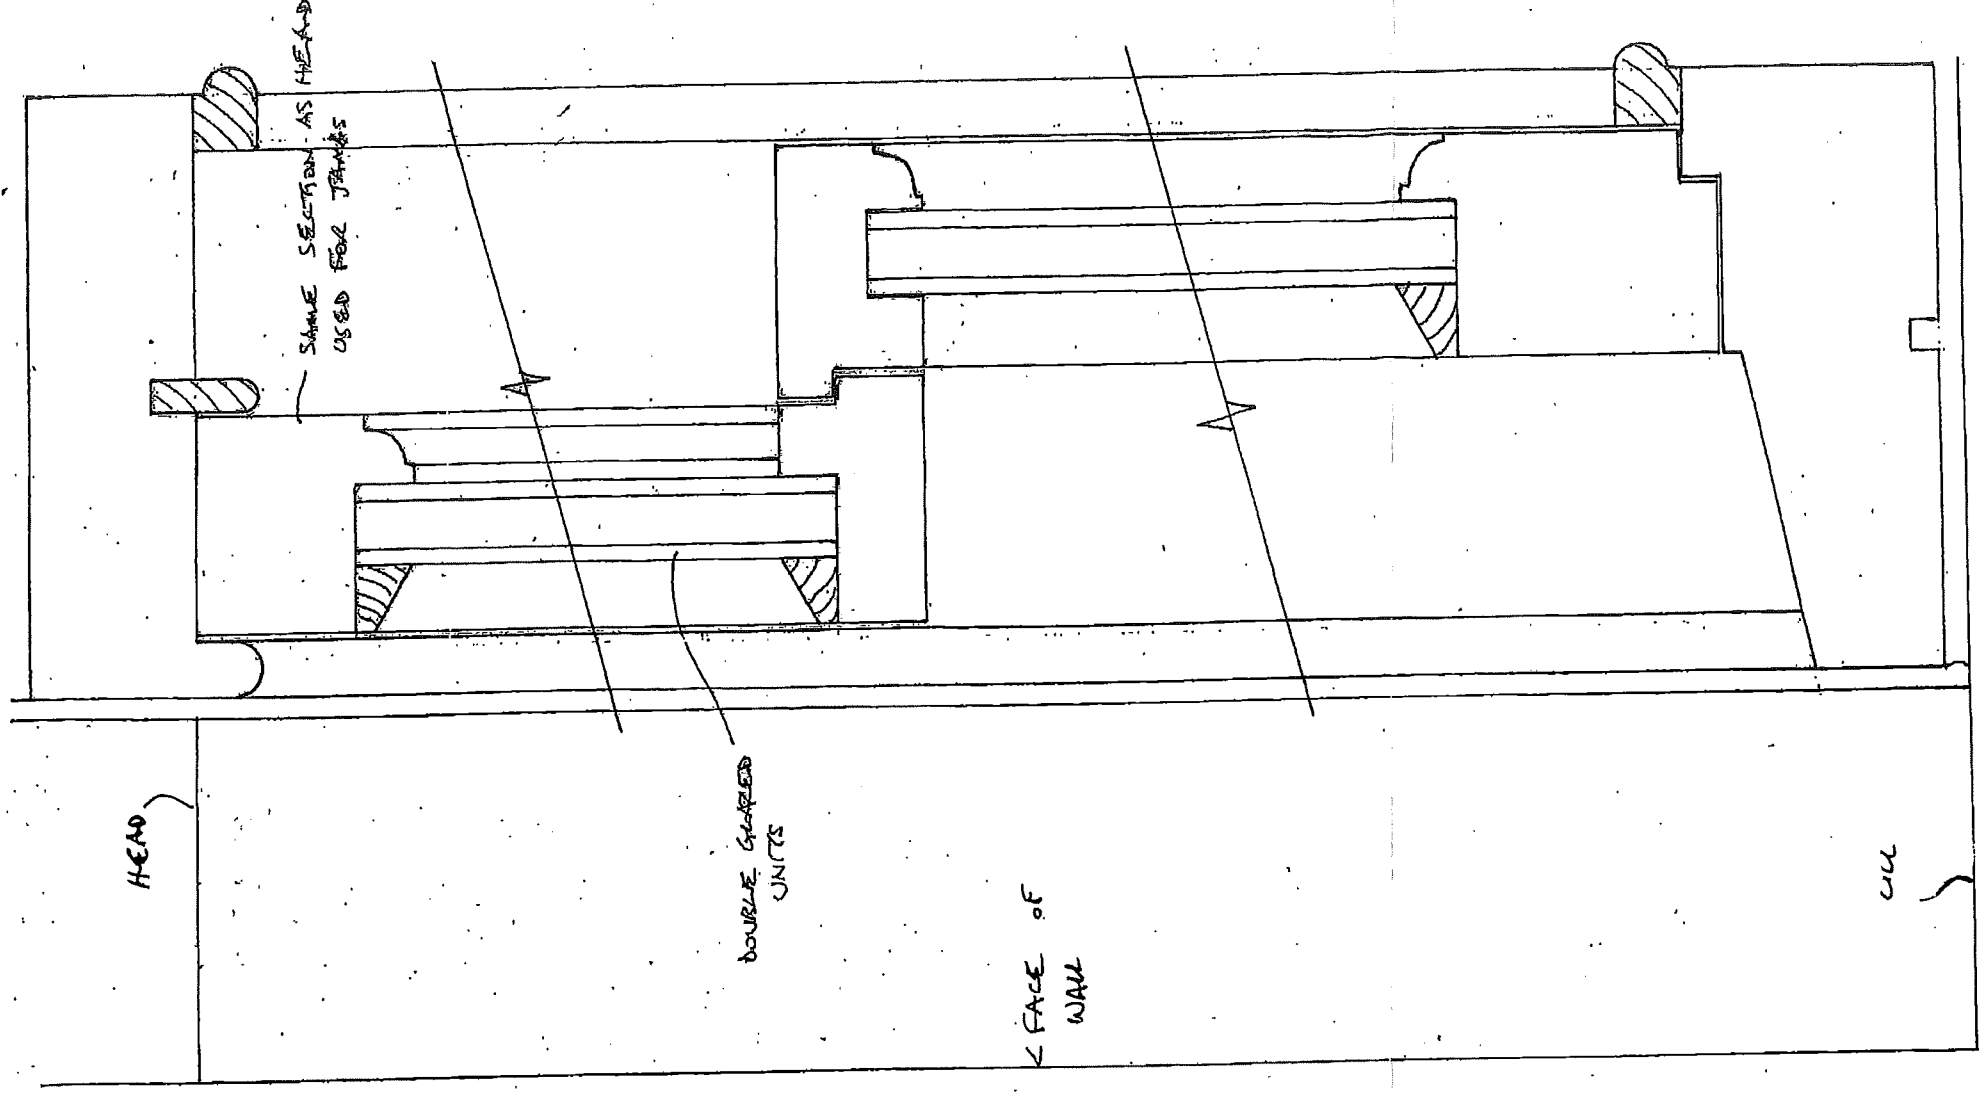

SASH WINDOW DETAILS - 1:2 SCALE SECTION

REV. A. NOTES 16/12/19.

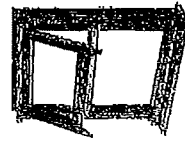

**CLAREMONT
JOINERY (NE) LTD**

PAUL HUGHES


3 Back Westfield Terrace (North)

Gateshead, Tyne & Wear, NE8 4LD

Telephone: 0191 477 6396 Fax: 0191 478 5137

Mobile: 07738 305478

www.claremont-joinery.co.uk

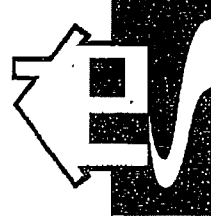

Gary Craig
Architectural Services Ltd.

Registered Office:
10 Fulmar Walk
Whitburn
SR6 7BW

Tel: 01915294964

Fax: 01915294142

Mob: 07941525602

Email: gcarthservices@iscall.co.uk