


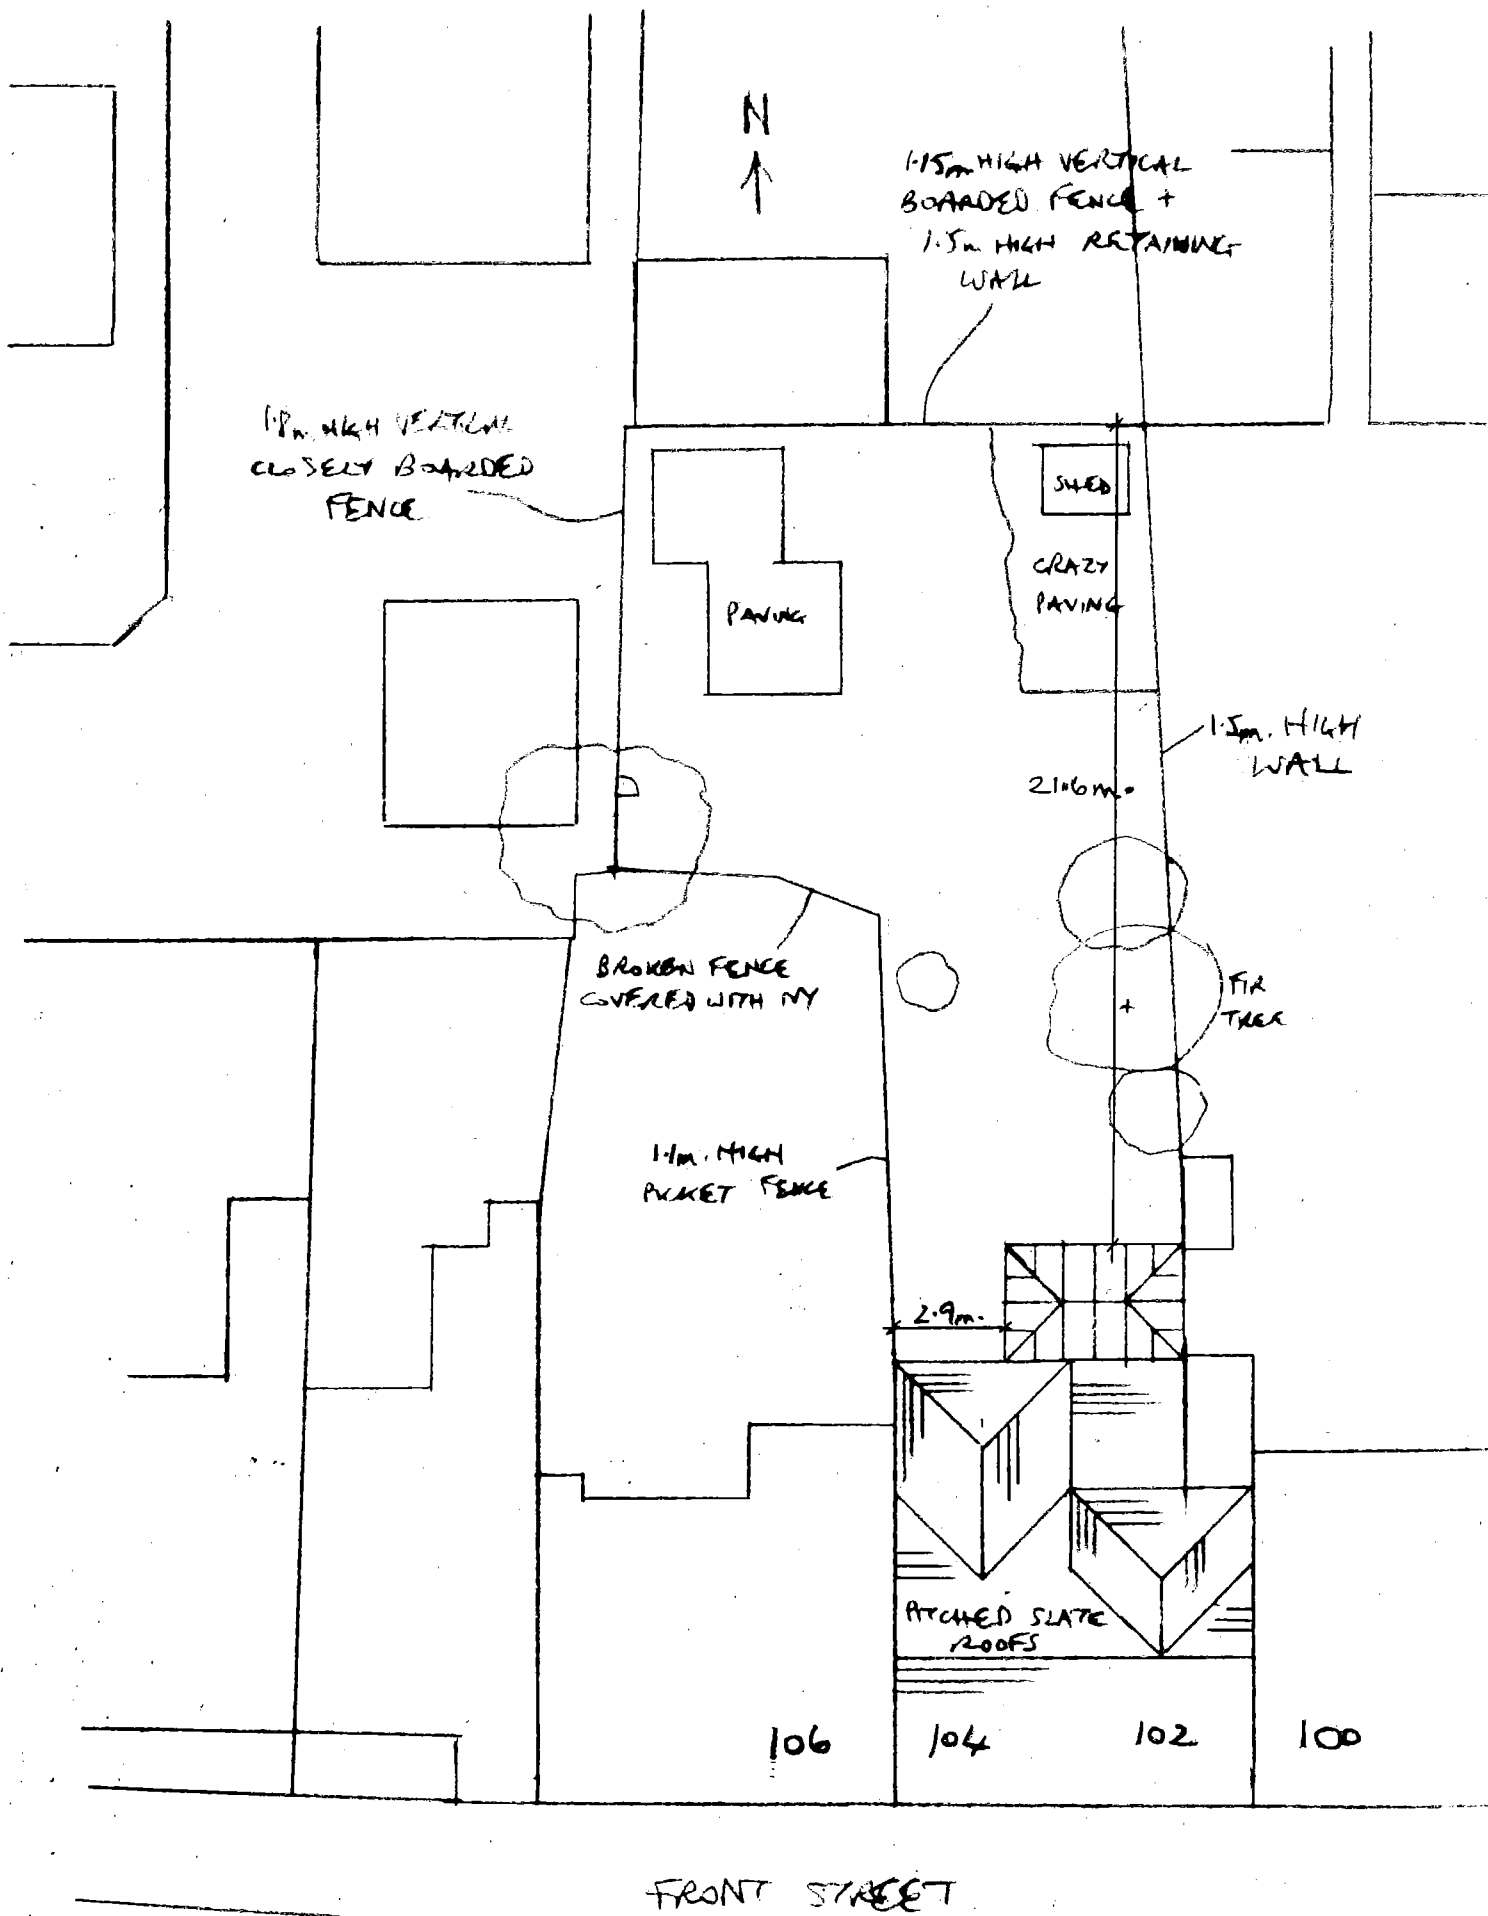

102 FRONT STREET, EAST BOLDON
 SITE/ROOF PLAN 1:200
 EXISTING