




PROPOSED WINDOW SECTION
1:2

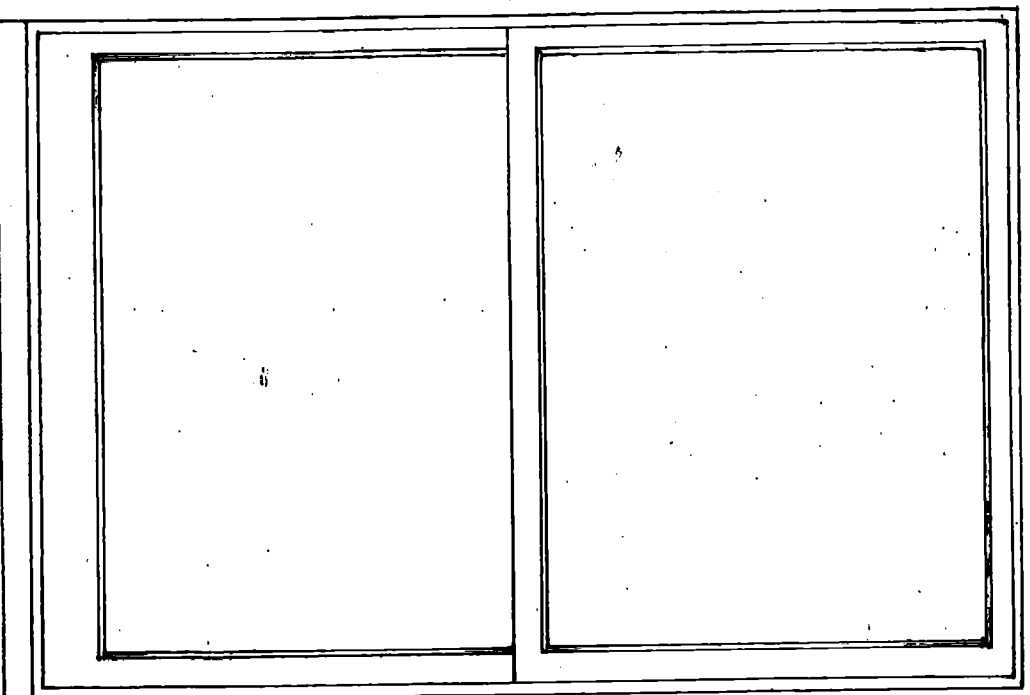

WINDOW ELEVATION 1:10
/370 mm. (4164 x 850 mm. wide)
(CANVASE EXACT SIZES ON SITE)

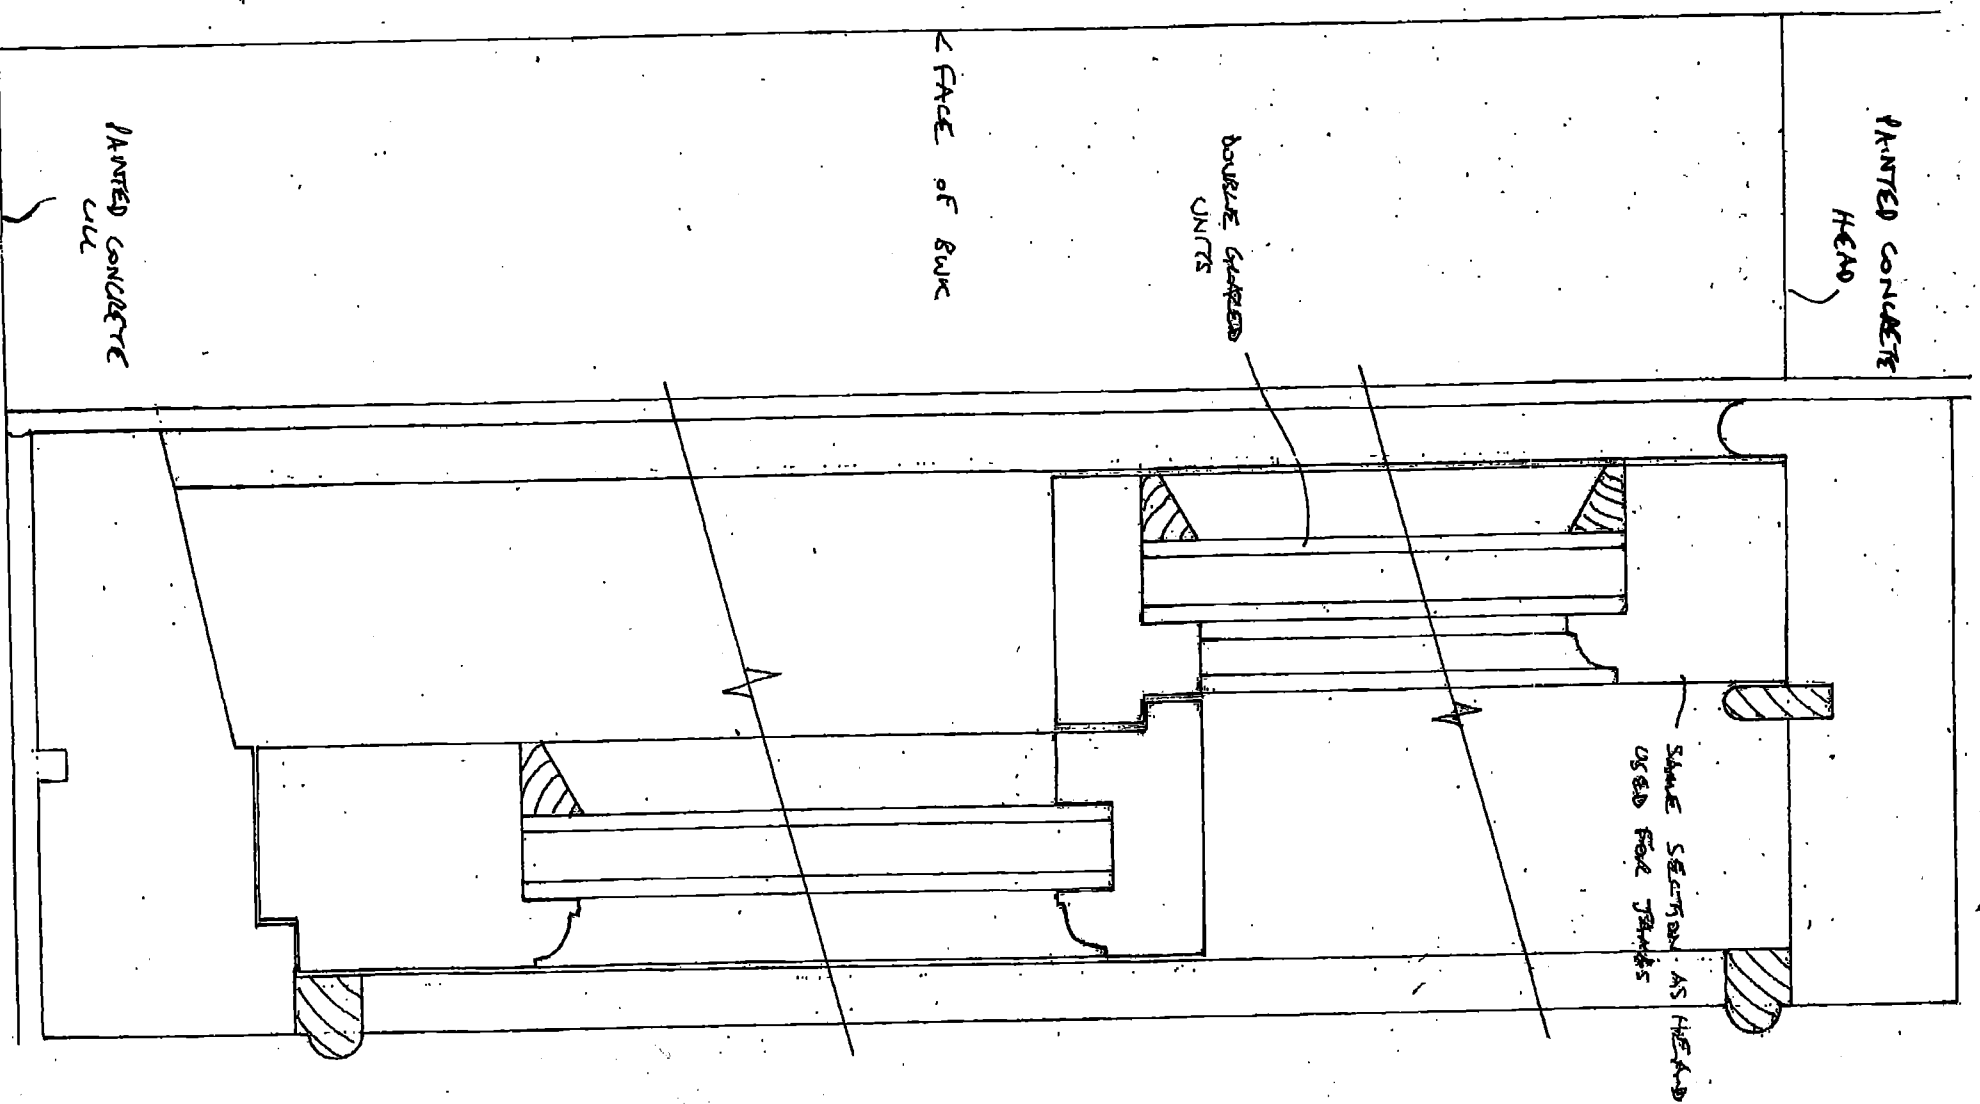


SASH WINDOW DETAILS - 1:2 SCALE SECTION

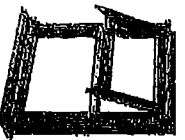

**CLAREMONT
JOINERY (NE) LTD**

PAUL HUGHES

3 Back Westfield Terrace (North)
Gateshead, Tyne & Wear, NE8 4LD
Telephone: 0191 477 6398 Fax: 0191 478 5137
Mobile: 07738 305478
www.claremont-joinery.co.uk

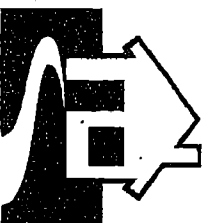

Gary Craig
Architectural Services Ltd.

Registered Office:
10 Fulmar Walk
Whitburn
SR6 7BW

Tel: 01915294964
Fax: 01915294142
Mob: 07941525602

Email: gcarc@services@iscall.co.uk