


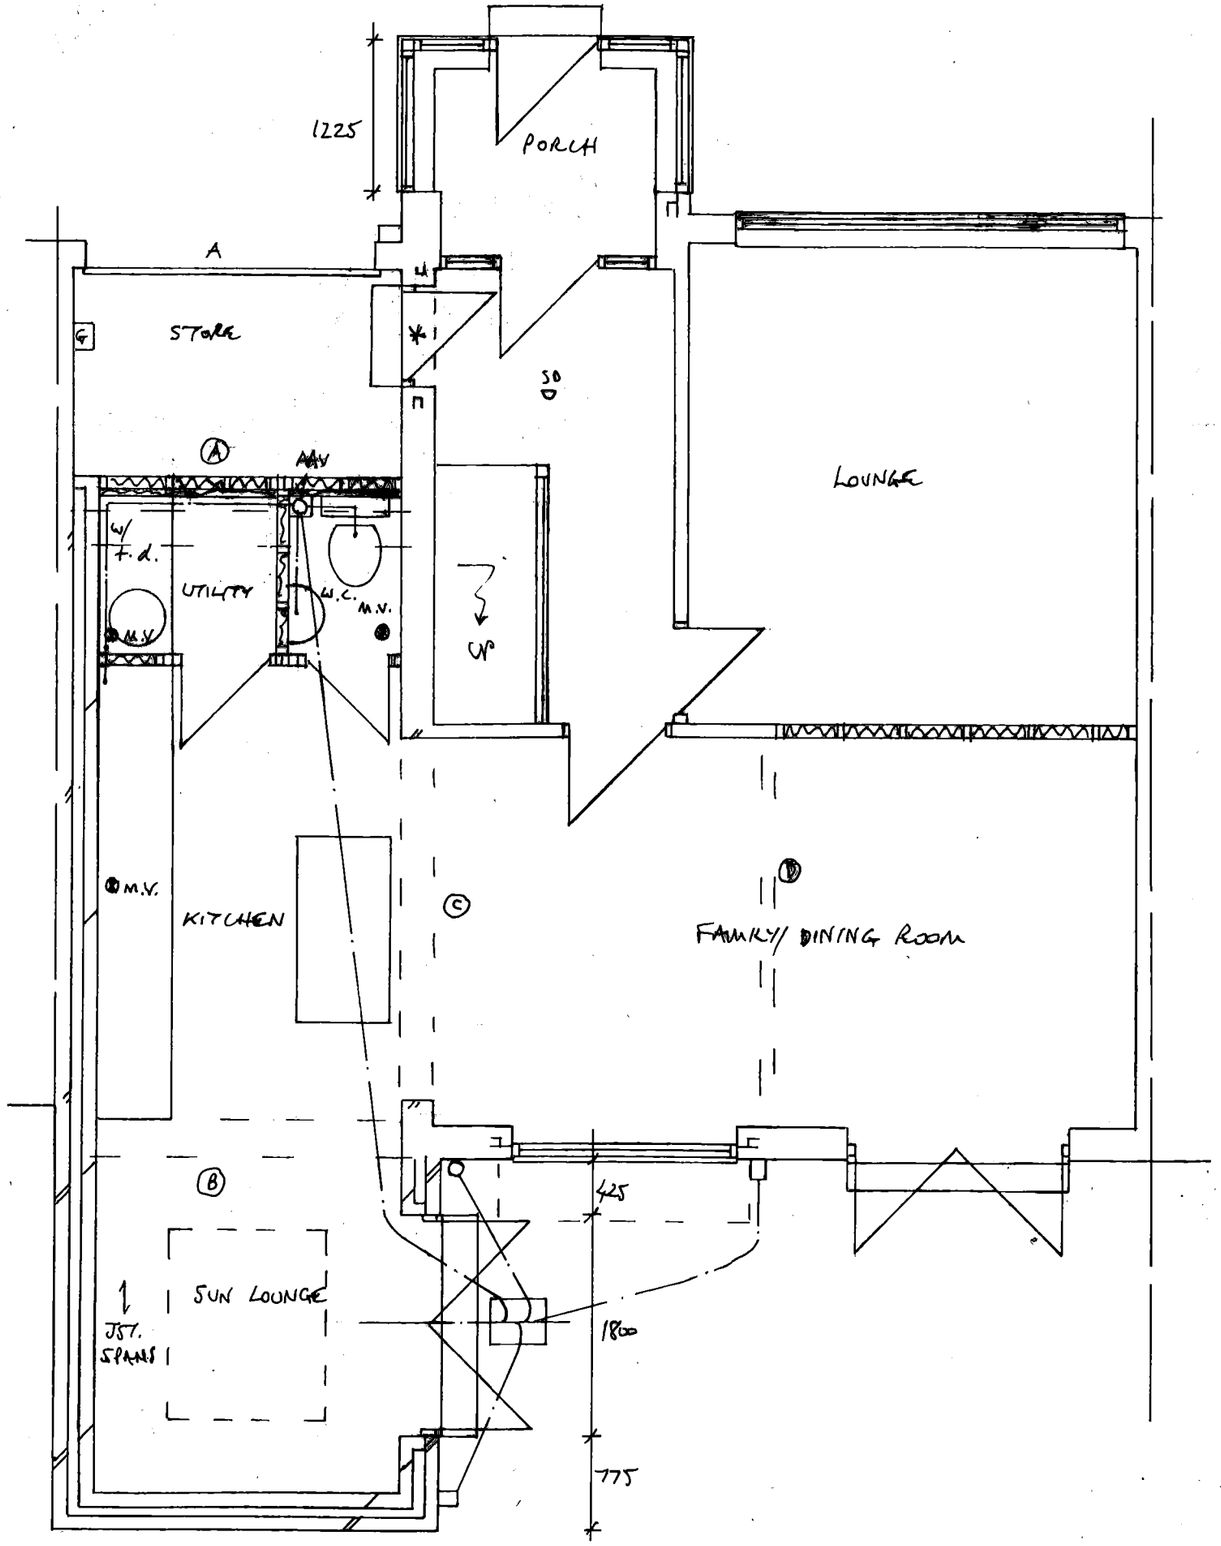

PROPOSED FRONTAGE 1:50

ROOF TILE, WHITE UPVC FASCIAS/ FRAMES, FACING BRICK, ETC. TO MATCH EXISTING AS CLOSELY AS POSSIBLE.

PROPOSED EXTENSION TO 33 MARIAN WAY, S.SHIELDS
FOR MR. & MRS. SCAIFE **DRG NO 1**

Ⓐ + Ⓑ - 2NO. 152 x 89 x 16kg/m. U.B.'S. 550 x 100 x 215mm. CONCRETE PADSTONES TO BLOCK BEARINGS, 325 x 100 x 150mm. CONCRETE PADS TO BRICK (INNER) BEARINGS.

Ⓒ - 178 x 102 x 19kg/m. U.B. TO INNER LEAF WITH 270 x 100 x 150mm. CONCRETE PADSTONES.

Ⓓ - 152 x 89 x 16kg/m. U.B. WITH 215 x 100 x 150mm. CONCRETE PADSTONES.