

PROPOSED REAR 1:50

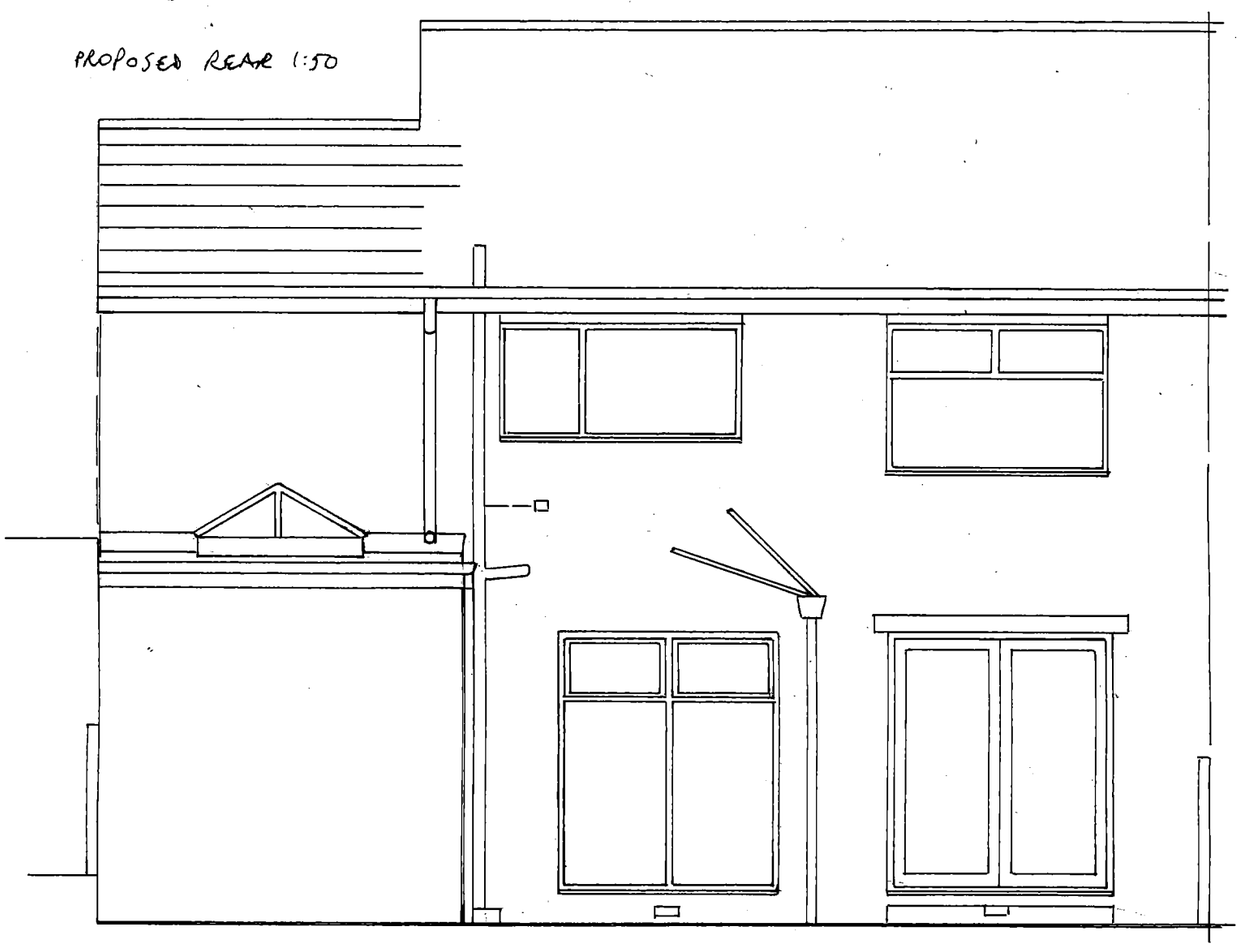

PROPOSED EXTENSION TO 33 MARIAN WAY, S.SHIELDS
FOR MR. & MRS. SCAIFE **DRG NO 2**

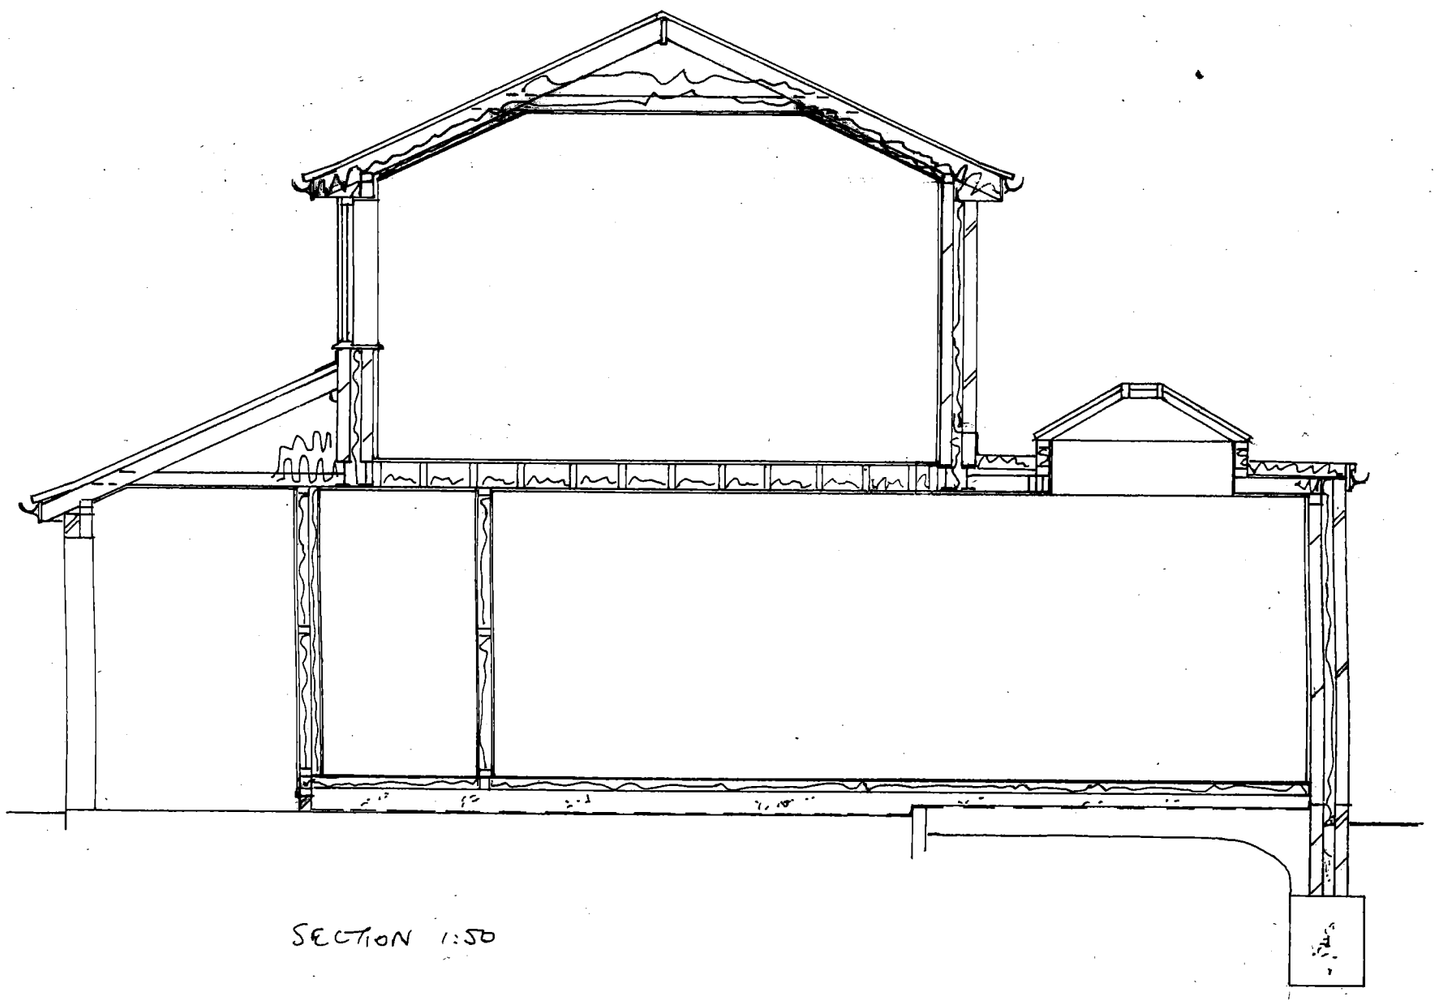

SECTION 1:50