
33 MARIAN WAY S. SHIELDS

1:200 SCALE SITE/ROOF PLAN

PROPOSED

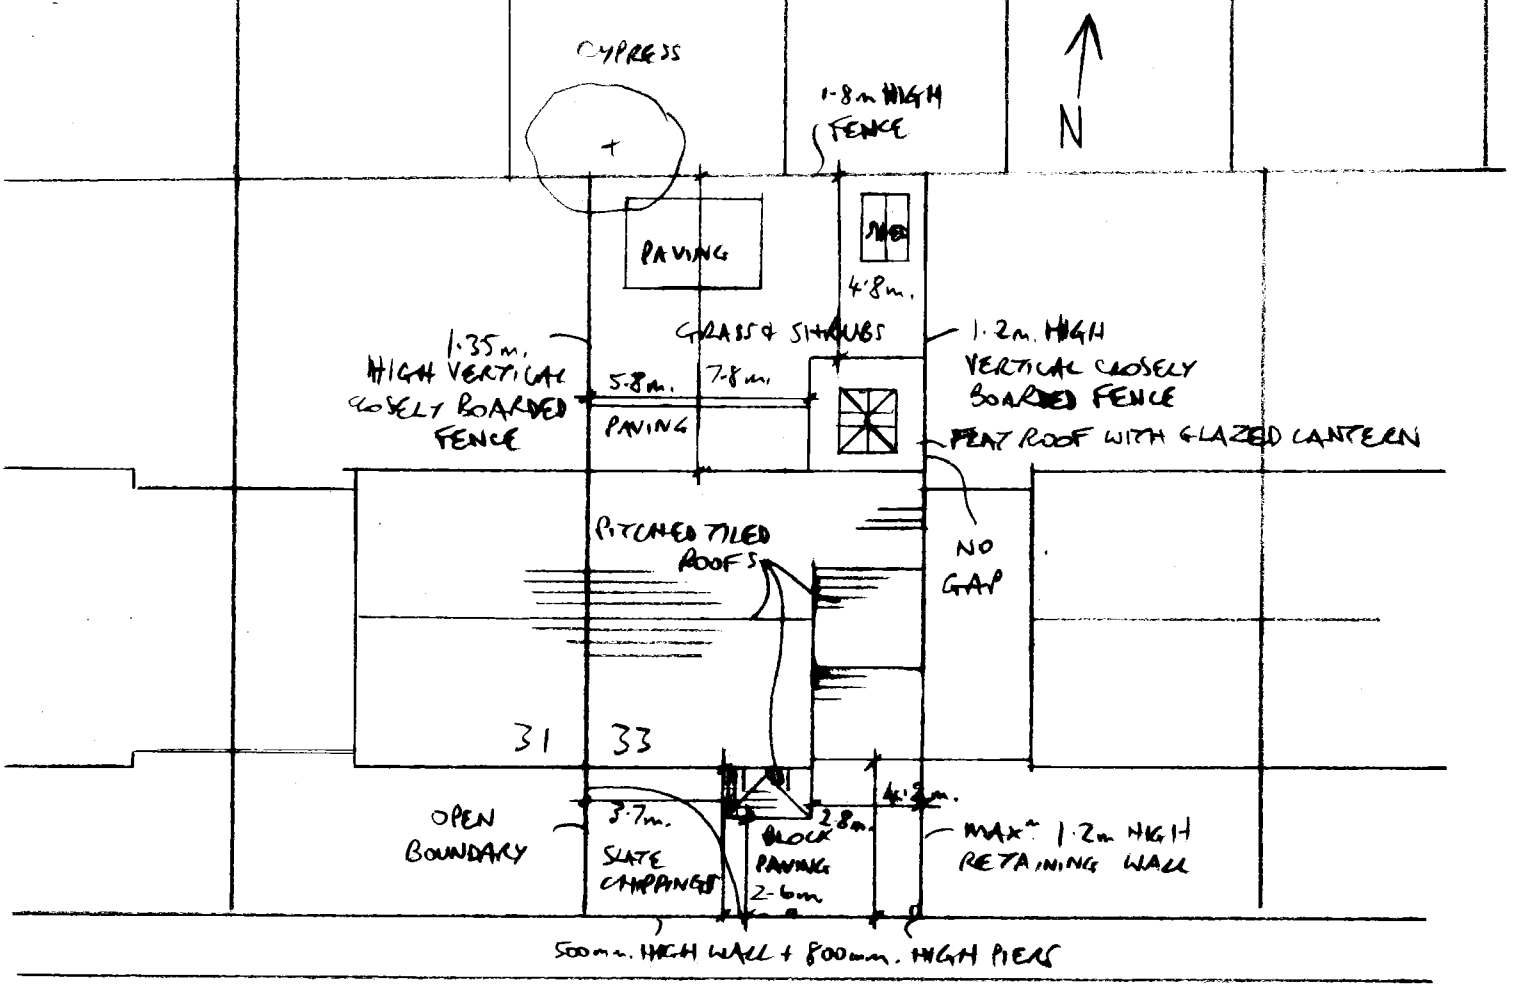

MARIAN WAY

