
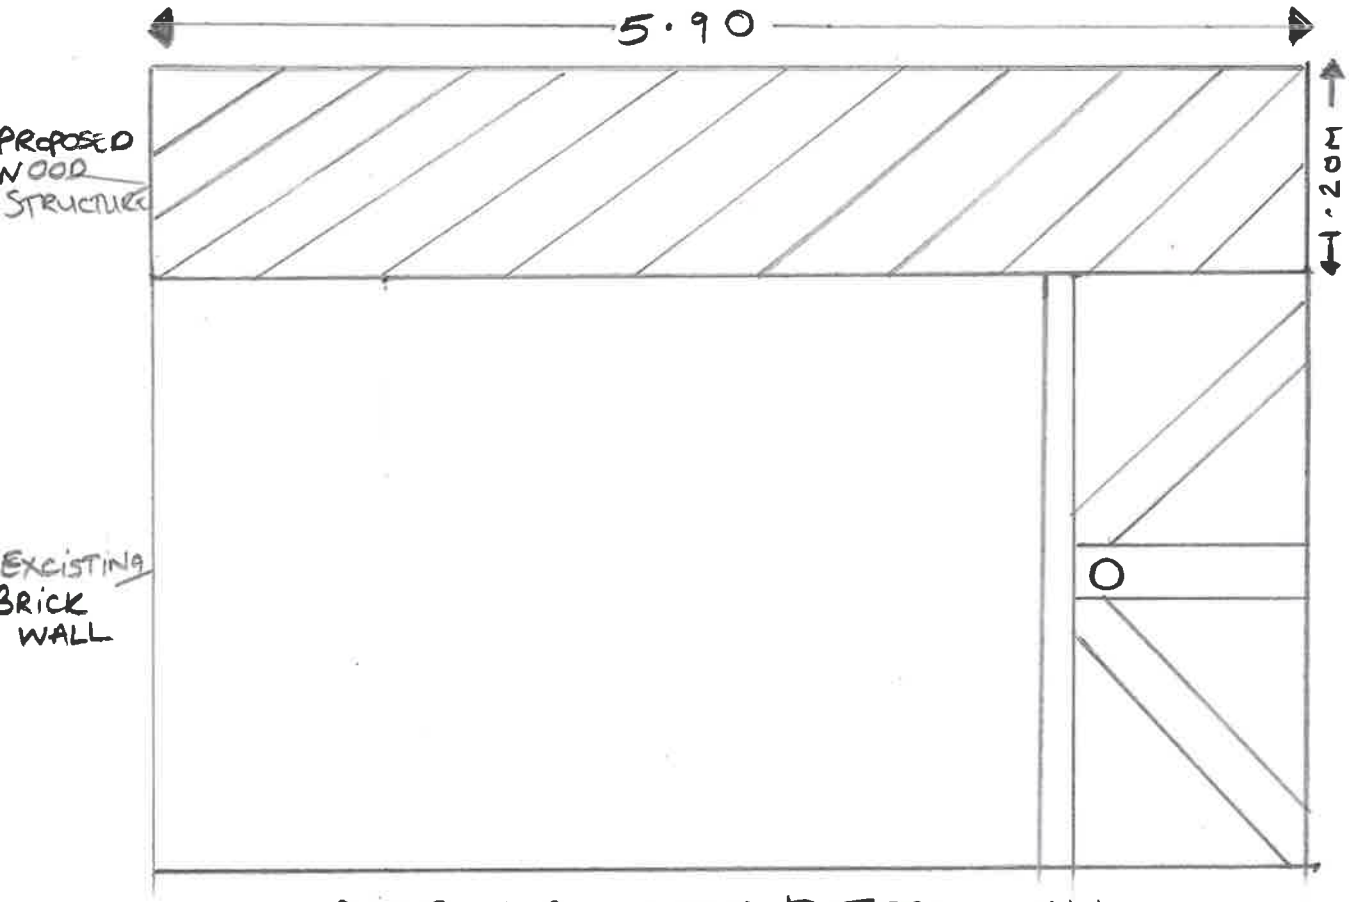


REAR YARD OUTER EXTERAL WALL
LANE EXTERNAL VIEW

SOUTH TYNESIDE COUNCIL
27 FEB 2020
ST/0884/19/FUL
PLANNING

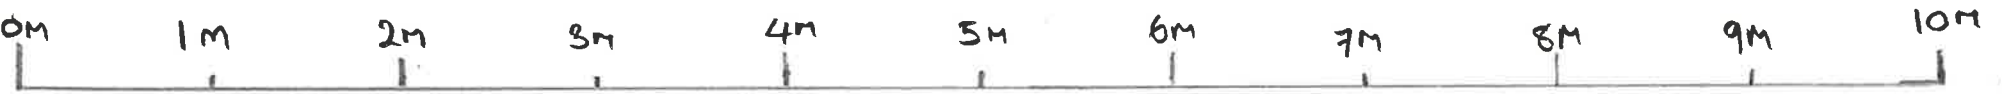

ALL SCALE PLANS DRAWN TO 1:100 . 1:50