


REAR YARD OUTSIDE EXTERNAL WALL

SOUTH TYNESIDE COUNCIL
-6 FEB 2020
PLANNING

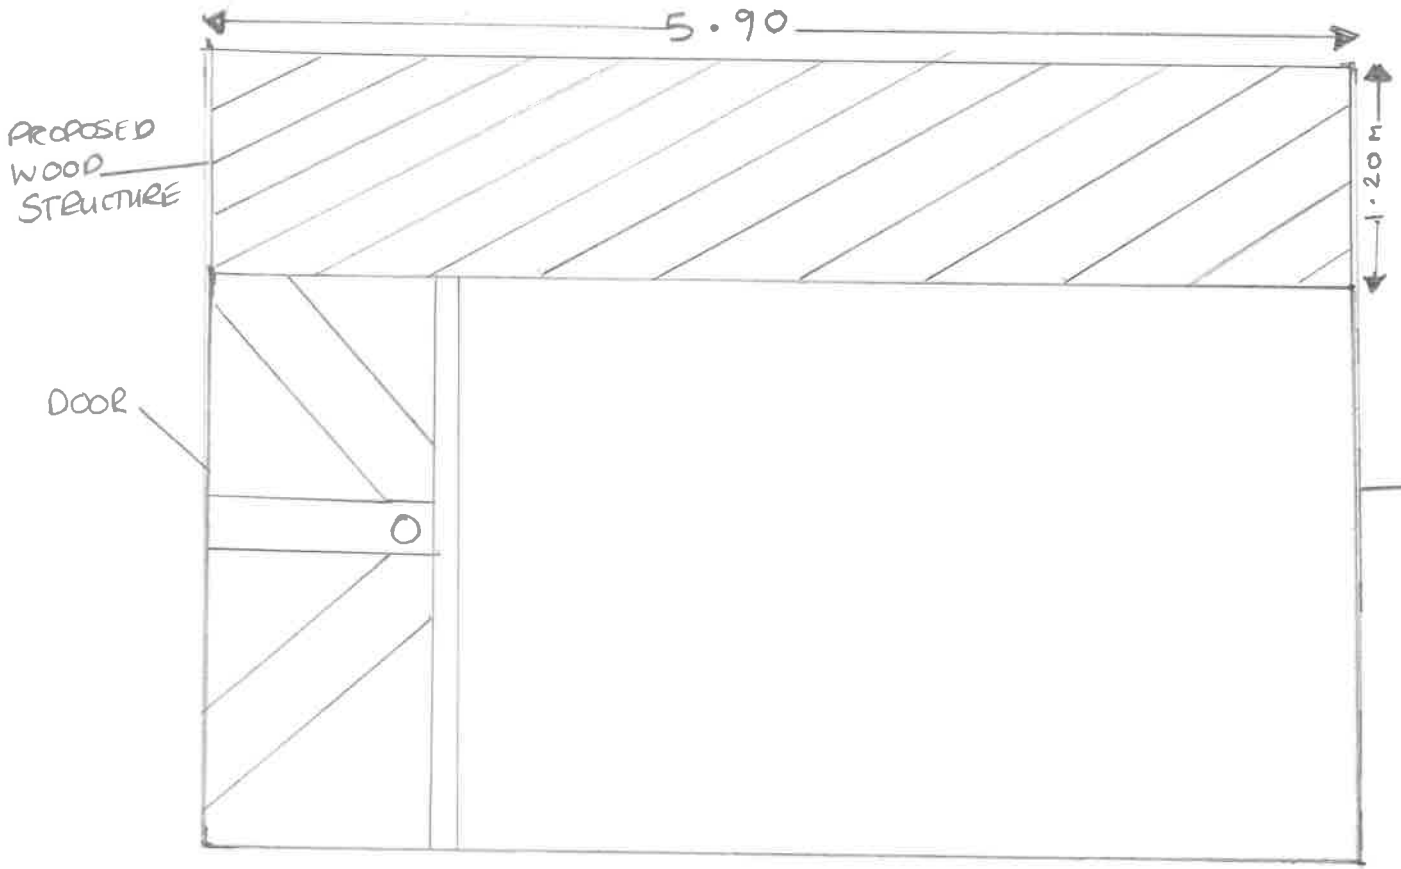