
SOUTH TYNESIDE COUNCIL
- 6 FEB 2020
PLANNING

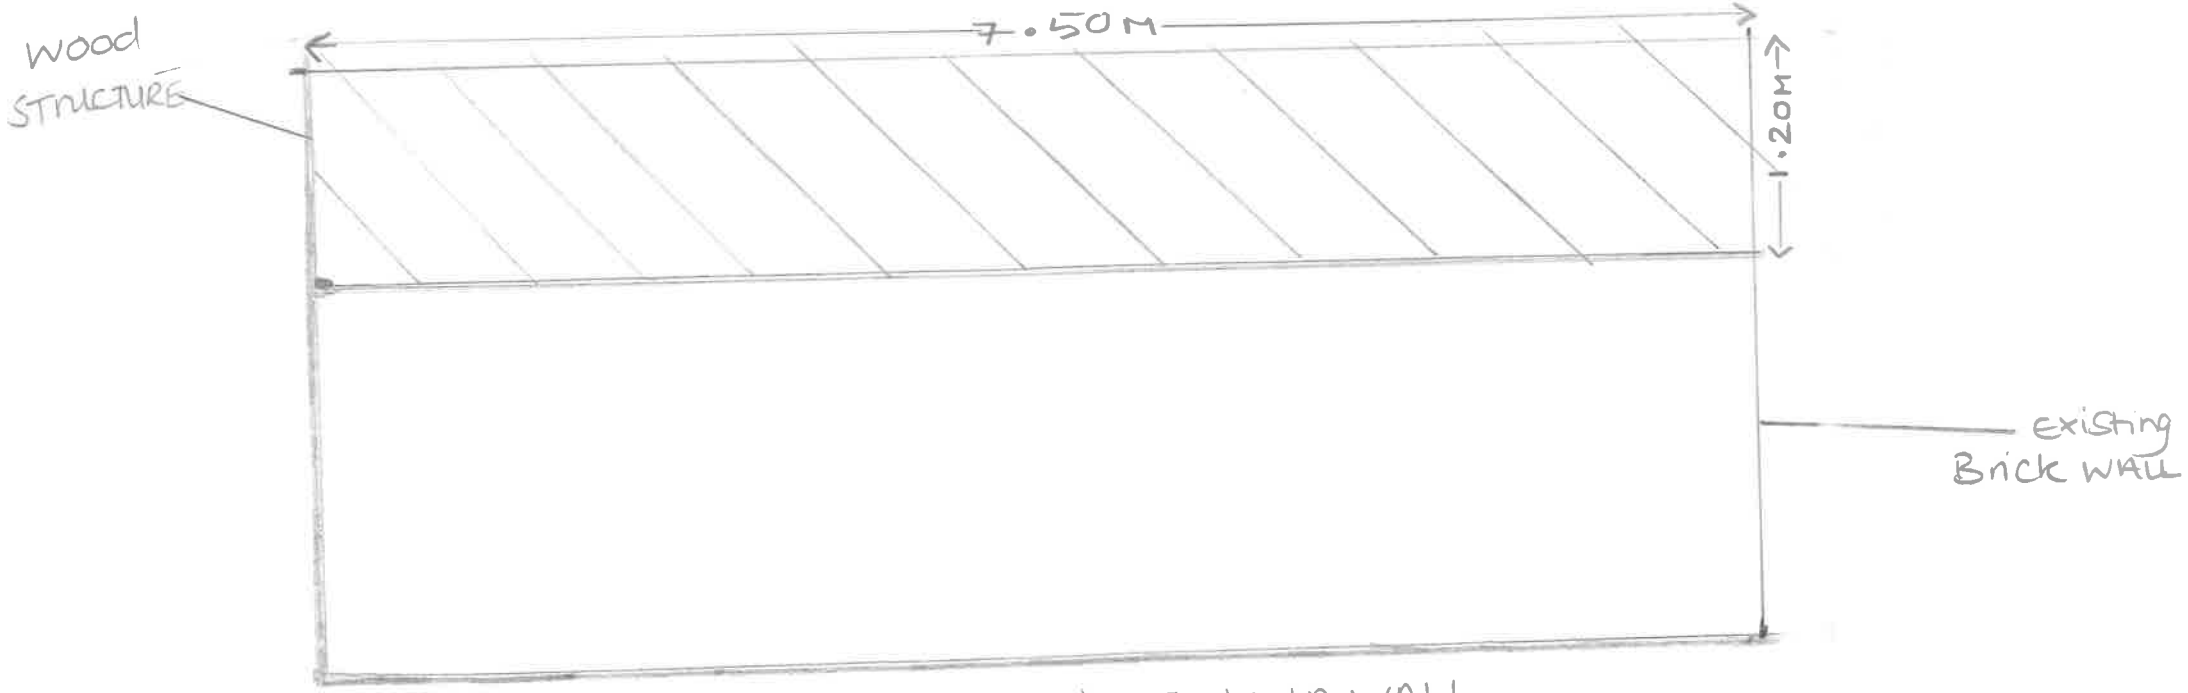

REAR YARD RIGHT HAND WALL

