V 1.4

Asset Reference	Asset Desciption:	Asset Status:	Antenna / Dish / MHA / RRU / Equipment Access Desciption:
A1-A4	Aperture	Proposed	MEWP Access
B1-B4	Aperture	Proposed	MEWP Access
C1-C4	Aperture	Proposed	MEWP Access
TD1	Dish	Proposed	MEWP Access


Asset Reference	Asset Desciption:	Asset Status:	Antenna / Dish / MHA / RRU / Equipment Access Desciption:
CAB1-8	Cabinet	Proposed	Unrestricted Access

Asset Reference	Asset Desciption:	Asset Status:	Antenna / Dish / MHA / RRU / Equipment Access Desciption:
BT1-3	BOB Top	Proposed	MEWP Access
BB1-3	BOB Bottom	Proposed	Unrestricted Access

NOTES:

1. ALL DIMENSIONS IN MM UNLESS OTHERWISE NOTED.

DEFINED ACCESS ROUTE DESCRIPTION FROM SITE ENTRANCE TO THE EQUIPMENT:

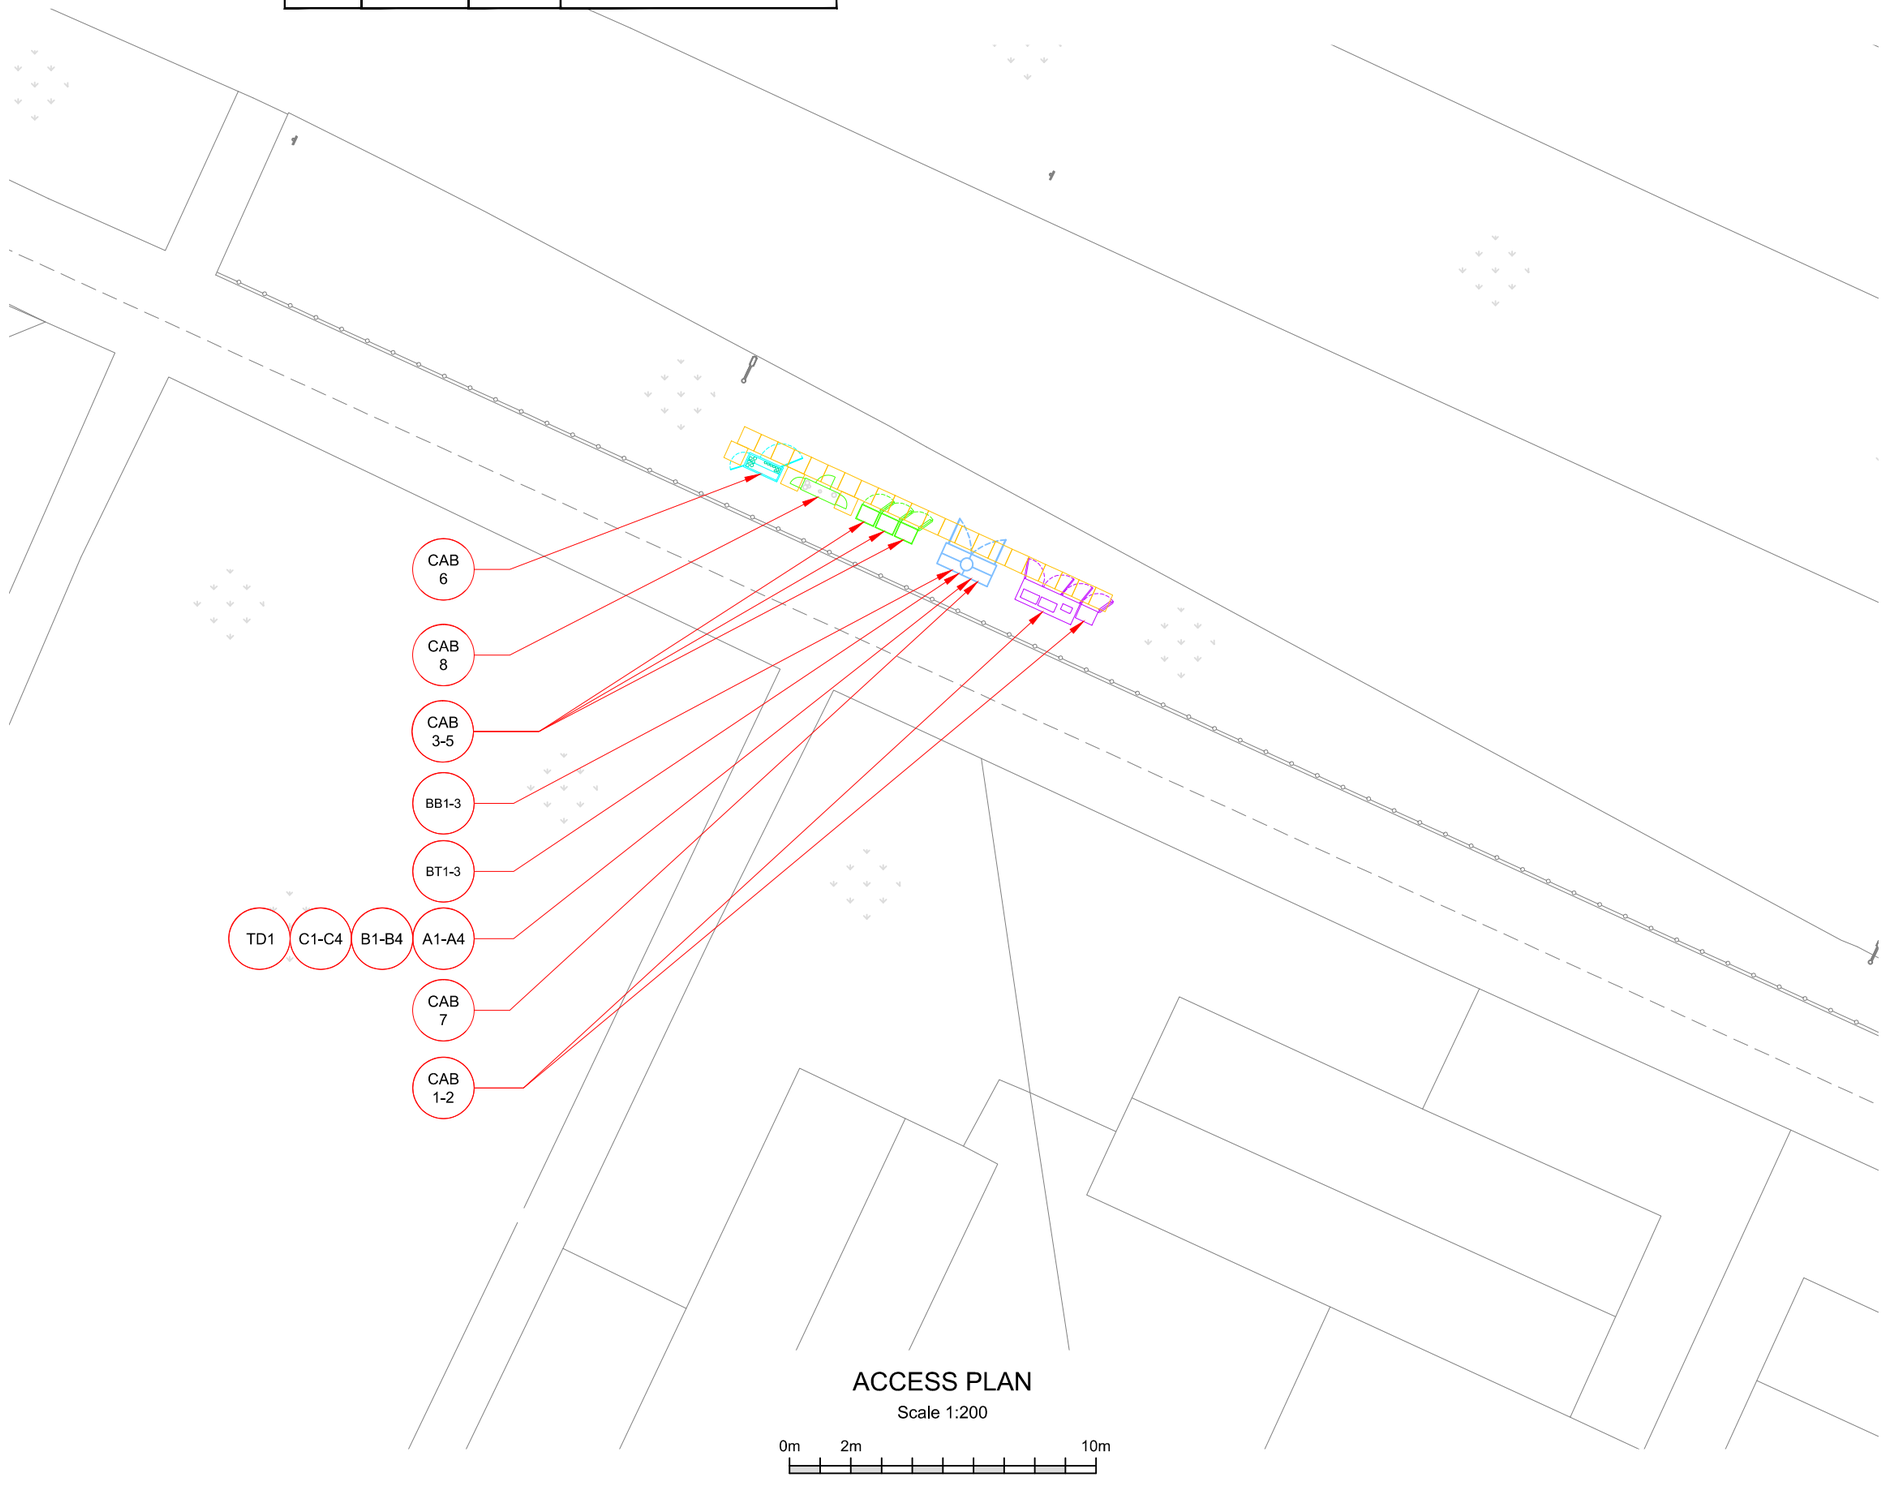

100mm
50mm
10mm

Master:	MBNL / EE / H3G:	Project:	Purpose of Issue:	Issue:
M001	MBNL	ATAP	Planning	A

Date:	22/10/2019
Drawn:	CDN
Checked:	RN
Approved:	AW

Revision / Upgrade Description: First Issue

Hutchison 3G UK Limited
Star House, 20 Grenfell Road
Maidenhead, SL6 1EH
Tel. 01628 765 000
Fax: 01628 765 001

H3G Base Station Information line:
0845 6043000
Available 8am-5pm Monday to Friday

Hatfield Business Park
Hatfield
Hertfordshire
AL10 9BW

Tel: 01707 315000
Fax: 01707 319001

Mobile Broadband Network Limited
Sixth Floor, Thames Tower, Station Road, Reading, RG1 1LX

Design Consultant & Principal Contractor:

WHP Telecoms
Unit 1 Maple Park,
Low Fields Avenue, Leeds
LS12 6HH

Tel: 01133023550
e-mail: info@whptelecoms.com

Site Name: JOHN REID RD DNS

Site ID: 963584

Address:

SITE ADJACENT 20 JOHN REID ROAD,
SOUTH SHIELDS,
NE34 9EB

Title: 003 ACCESS PLAN

Project: ATAP

Purpose of Issue: PLANNING

EE Cell ID:	MBNL Cell ID:	3UK Cell ID:
54066	STY007	NE0351

Master Drawing No: 963584_STY007_54066_NE0351_M001

Issue: A