
V 1.4

Aperture ID	Proposed 4G/5G Bearing	Operator: Shared/ EE/H3G
A1	0°	EE
A2	0°	H3G
A3	0°	EE/H3G
A4	0°	EE/H3G
B1	120°	EE
B2	120°	H3G
B3	120°	EE/H3G
B4	120°	EE/H3G
C1	240°	EE
C2	240°	H3G
C3	240°	EE/H3G
C4	240°	EE/H3G

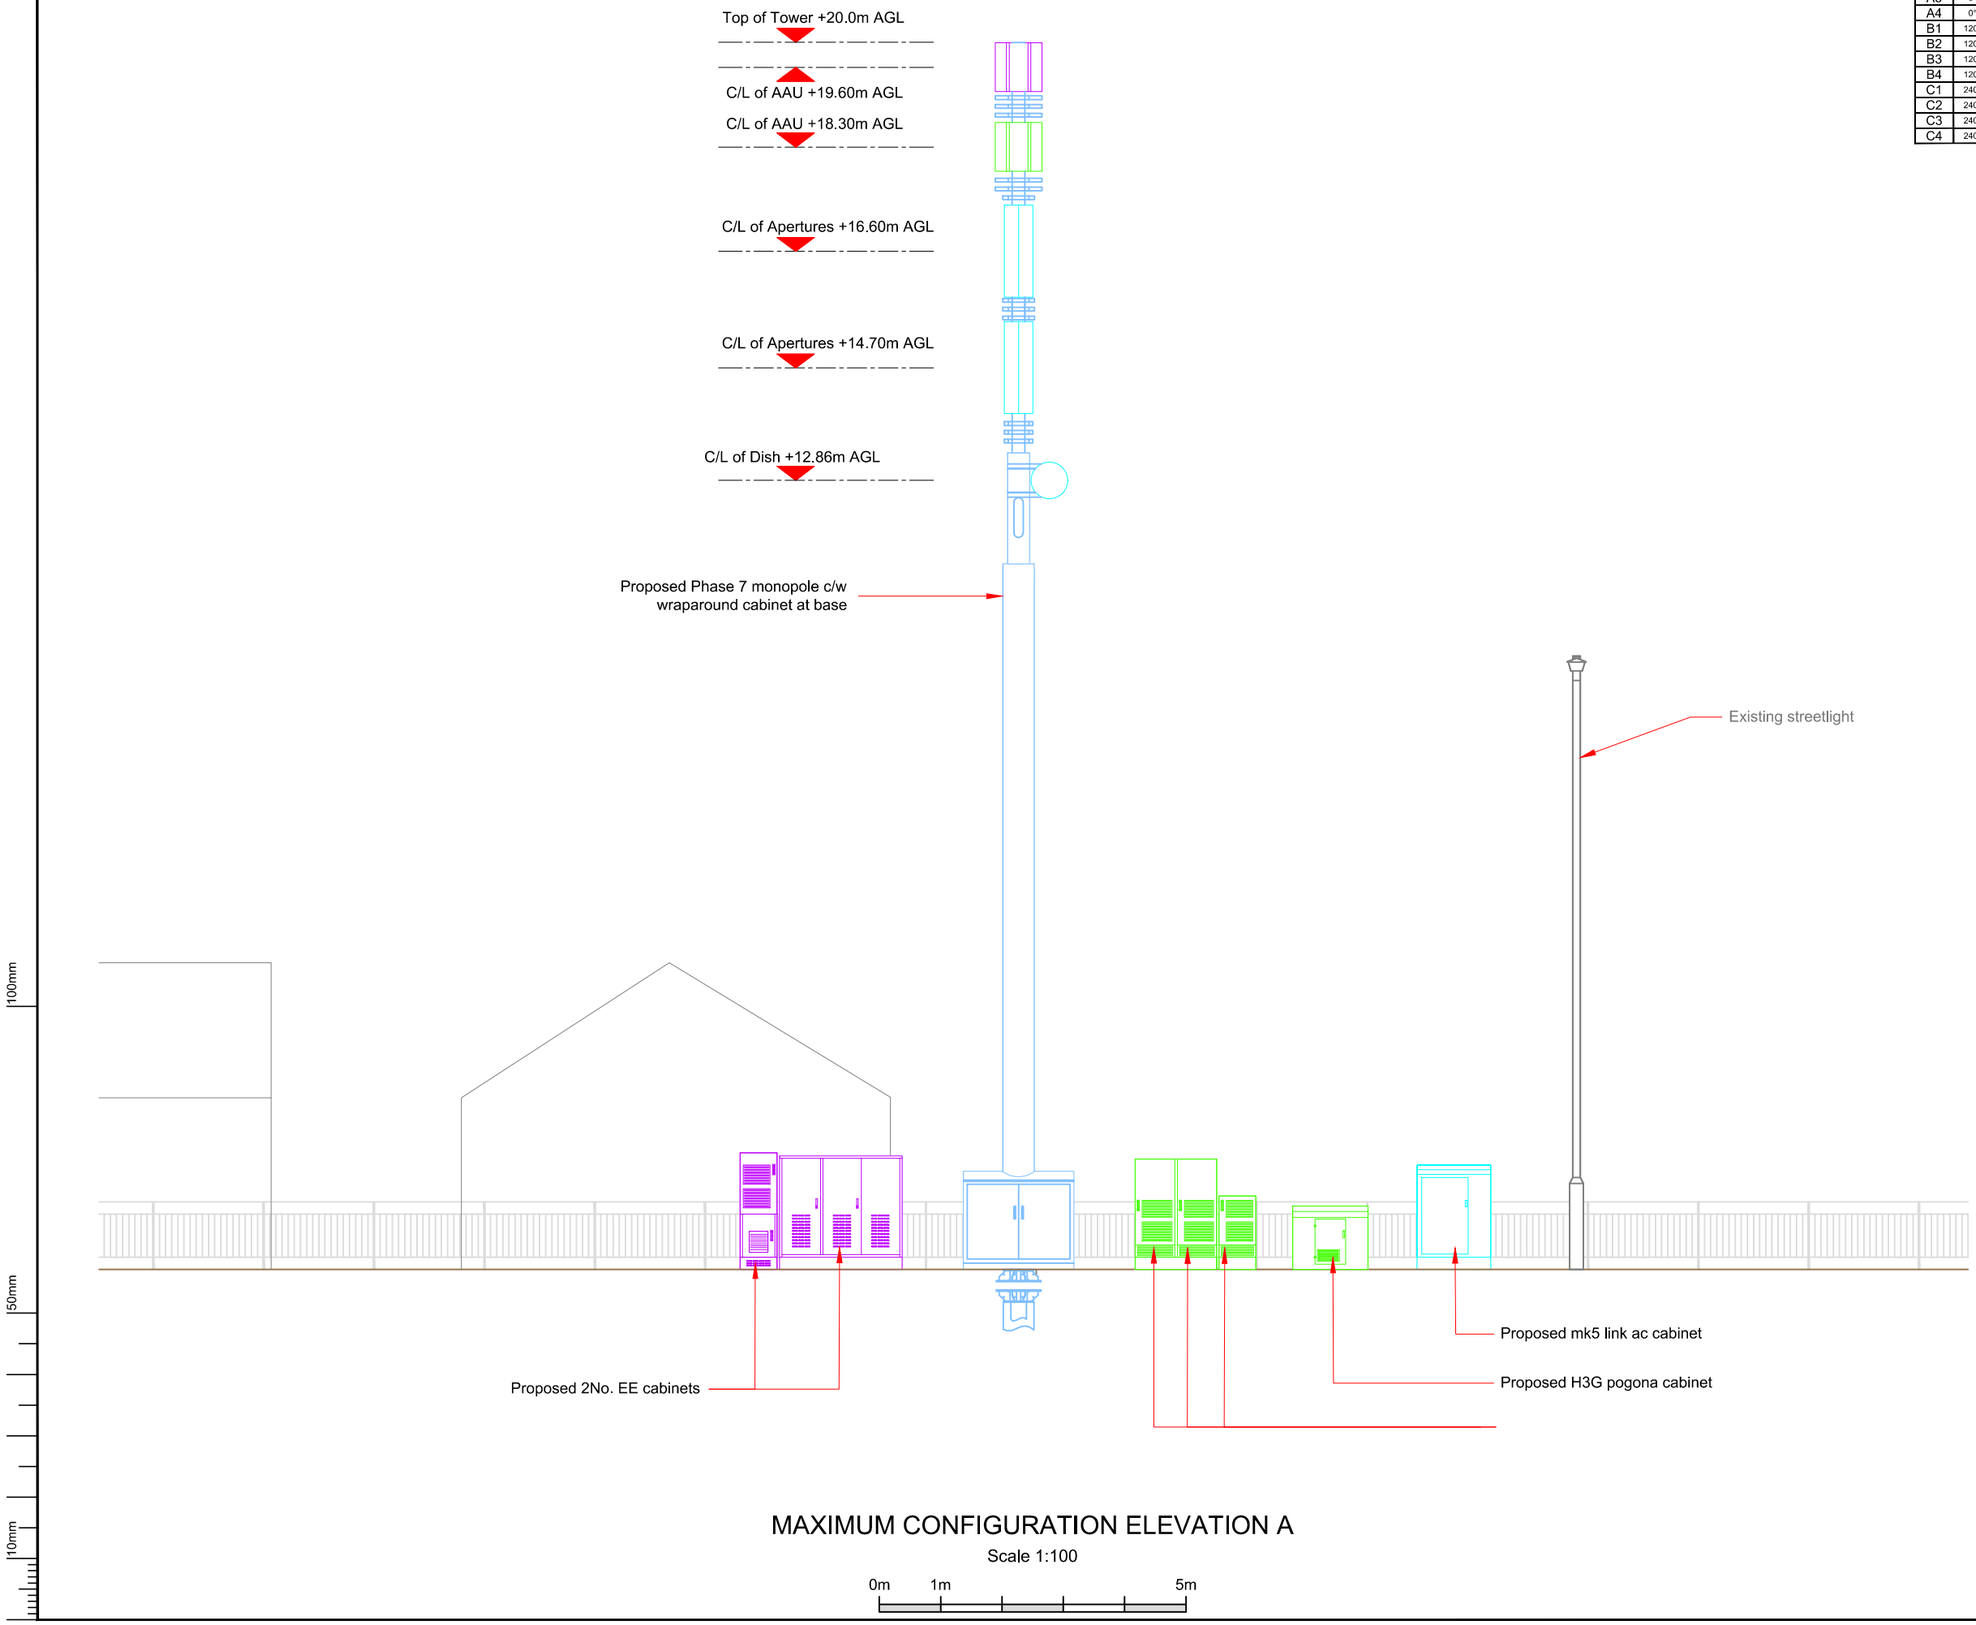

MAXIMUM CONFIGURATION ELEVATION A

Scale 1:100

0m 1m 5m

Master:	MBNL / EE / H3G:	Project:	Purpose of Issue:	Issue:
M001	MBNL	ATAP	Planning	A

Date:	22/10/2019
Drawn:	CDN
Checked:	RN
Approved:	AW

Revision / Upgrade Description: First Issue

Hutchison 3G UK Limited
Star House, 20 Grenfell Road
Maidenhead, SL6 1EH
Tel: 01628 765 000
Fax: 01628 765 001

H3G Base Station Information line:
0845 6043000
Available 8am-5pm Monday to Friday

Hatfield Business Park
Hatfield
Hertfordshire
AL10 9BW

Tel: 01707 315000
Fax: 01707 319001

Mobile Broadband Network Limited
Sixth Floor, Thames Tower, Station Road, Reading, RG1 1LX

Design Consultant & Principal Contractor:

WHP Telecoms
Unit 1 Maple Park,
Low Fields Avenue, Leeds
LS12 6HH

Tel: 01133023550
e-mail: info@whptelecoms.com

Site Name: JOHN REID RD DNS

Site ID: 963584

Address: SITE ADJACENT 20 JOHN REID ROAD, SOUTH SHIELDS, NE34 9EB

Title: 265 MAXIMUM CONFIGURATION ELEVATION

Project: ATAP

Purpose of Issue: PLANNING

EE Cell ID:	MBNL Cell ID:	3UK Cell ID:
54066	STY007	NE0351

Master Drawing No: 963584_STY007_54066_NE0351_M001

Issue: A