V 1.4

SITE LOCATION



Reproduced by permission of Ordnance Survey on behalf of the Controller of Her Majesty's Stationery Office
All rights reserved. © Crown Copyright licence no. 100022432


0m 1km 2km

SITE AREA PLAN
SCALE 1:50,000



SITE PHOTOGRAPH

N

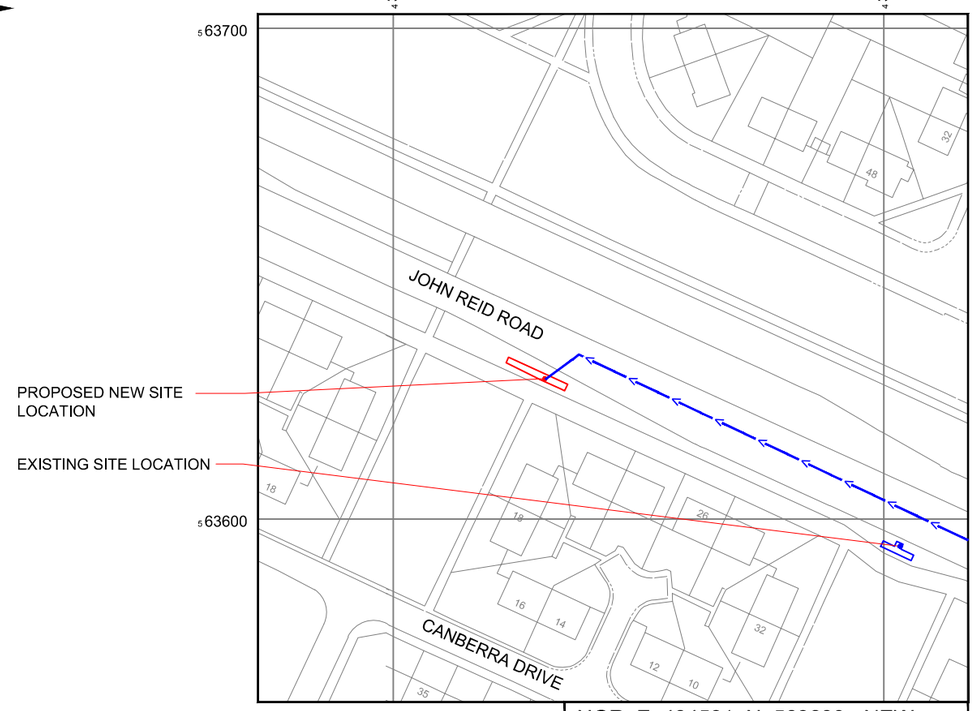

Reproduced by permission of Ordnance Survey on behalf of the Controller of Her Majesty's Stationery Office
All rights reserved. © Crown Copyright licence no. 100022432

NGR E: 434531, N: 563630 - NEW
NGR E: 434604, N: 563593 - EXISTING

0m 10m 50m

SITE LOCATION PLAN
SCALE 1:1250

GOOGLE MAPS QR CODE

GOOGLE MAPS - https://maps.google.com/maps?z=12&t=h&q=loc:54.966103+-1.462183

GOOGLE STREETVIEW - https://www.google.com/maps/@54.9661865,-1.4622506,3a,75y,147.43h,83.55t/data=!3m6!1e1!3m4!1s2F--9Sp62O3wkgSp8ezgJg!2e0!7i13312!8i6656

NOTES:

1. ALL DIMENSIONS IN MM UNLESS OTHERWISE NOTED.

DIRECTIONS TO SITE:

Head northeast on A194(M). At the roundabout, take the 2nd exit onto Leam Ln/A194. At the roundabout, take the 2nd exit and stay on Leam Ln/A194. At the roundabout, take the 3rd exit and stay on Leam Ln/A194. At the roundabout, take the 3rd exit onto John Reid Rd/A1300. At the roundabout, take the 4th exit and stay on John Reid Rd/A1300. Follow John Reid Rd/A1300 and site is located on the right hand side.

EXISTING MONOPOLE AND SITE PROVIDER PROPERTY BOUNDARY:

PROPOSED MONOPOLE AND SITE PROVIDER PROPERTY BOUNDARY:

ACCESS ROUTE TO SITE:

Master:	MBNL / EE / H3G:	Project:	Purpose of Issue:	Issue:
M001	MBNL	ATAP	Planning	A

Date:	22/10/2019
Drawn:	CDN
Checked:	RN
Approved:	AW

Revision / Upgrade Description: First Issue

Hutchison 3G UK Limited
Star House, 20 Grenfell Road
Maidenhead, SL6 1EH
Tel. 01628 765 000
Fax. 01628 765 001

H3G Base Station Information line:
0845 6043000
Available 8am-6pm Monday to Friday

Hatfield Business Park
Hatfield
Hertfordshire
AL10 9BW

Tel: 01707 315000
Fax: 01707 319001

Mobile Broadband Network Limited
Sixth Floor, Thames Tower, Station Road, Reading, RG1 1LX

Design Consultant & Principal Contractor:

WHP Telecoms
Unit 1 Maple Park,
Low Fields Avenue, Leeds
LS12 6HH

Tel: 01133023550
e-mail: info@whptelecoms.com

Site Name: JOHN REID RD DNS

Site ID: 963584

Address: SITE ADJACENT 20 JOHN REID ROAD, SOUTH SHIELDS, NE34 9EB

Title: 002 SITE LOCATION DRAWING

Project: ATAP

Purpose of Issue: PLANNING

EE Cell ID:	MBNL Cell ID:	3UK Cell ID:
54066	STY007	NE0351

Master Drawing No: 963584_STY007_54066_NE0351_M001 Issue: A

100mm
50mm
10mm