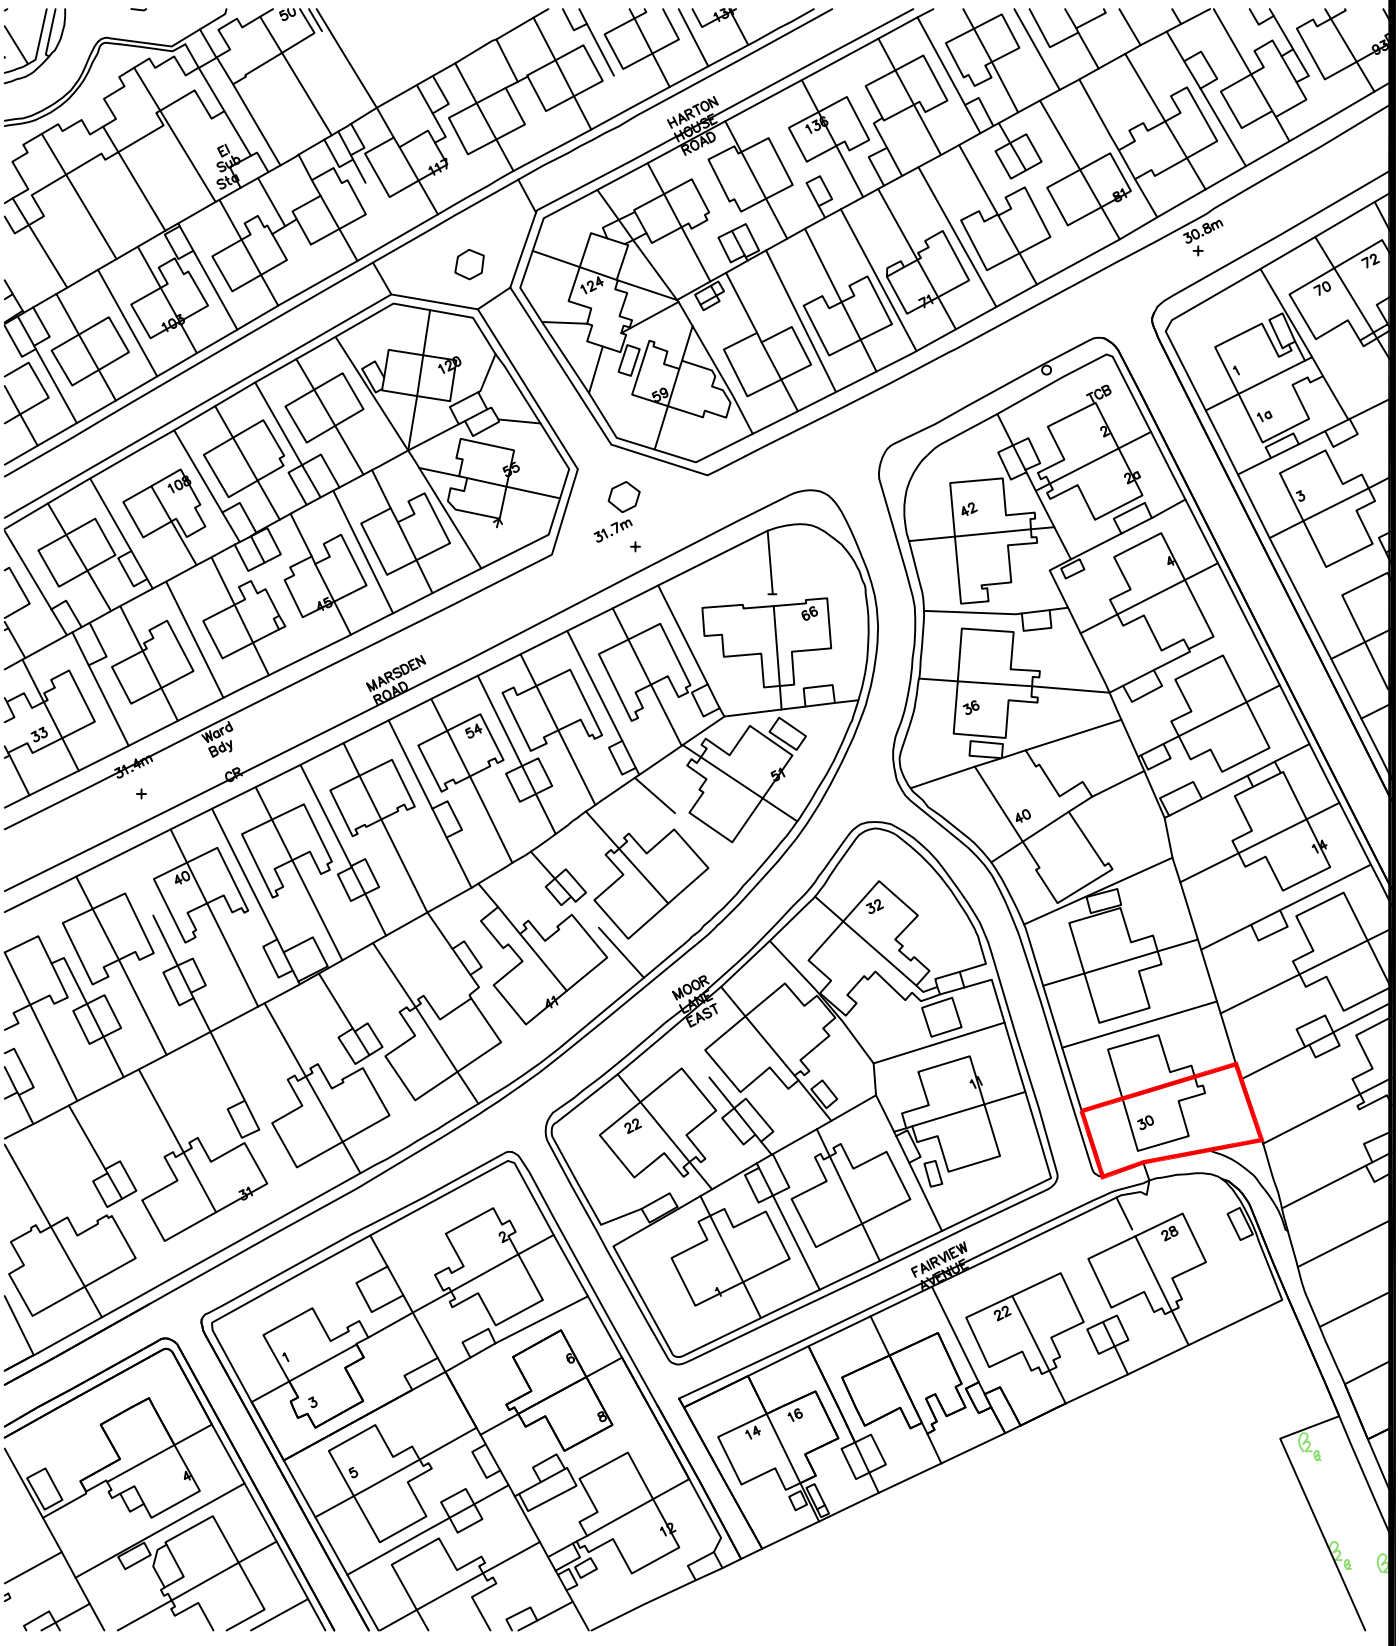


1:1250

SCALE: 1:1250	DATE: 25.11.19.	knj	PROJECT: 30 FAIRVIEW AVENUE, SOUTH SHIELDS, TYNE AND WEAR.	A4
DRAWN BY: KJ	REV:	KNJ DESIGN NORTH SHIELDS TYNE AND WEAR mob 07806 327 886 E-Mail: knjdesign@sky.com	DRAWING TITLE: LOCATION PLAN DRG No: ST/0102	

THIS DRAWING AND/OR SPECIFICATION IS THE SOLE PROPERTY AND COPYRIGHT OF KNJ DESIGN AND MAY NOT BE DISCLOSED TO ANY THIRD PARTY OR REPRODUCED IN WHOLE OR IN PART WITHOUT THE PRIOR CONSENT OF AN AUTHORISED REPRESENTATIVE OF KNJ DESIGN,