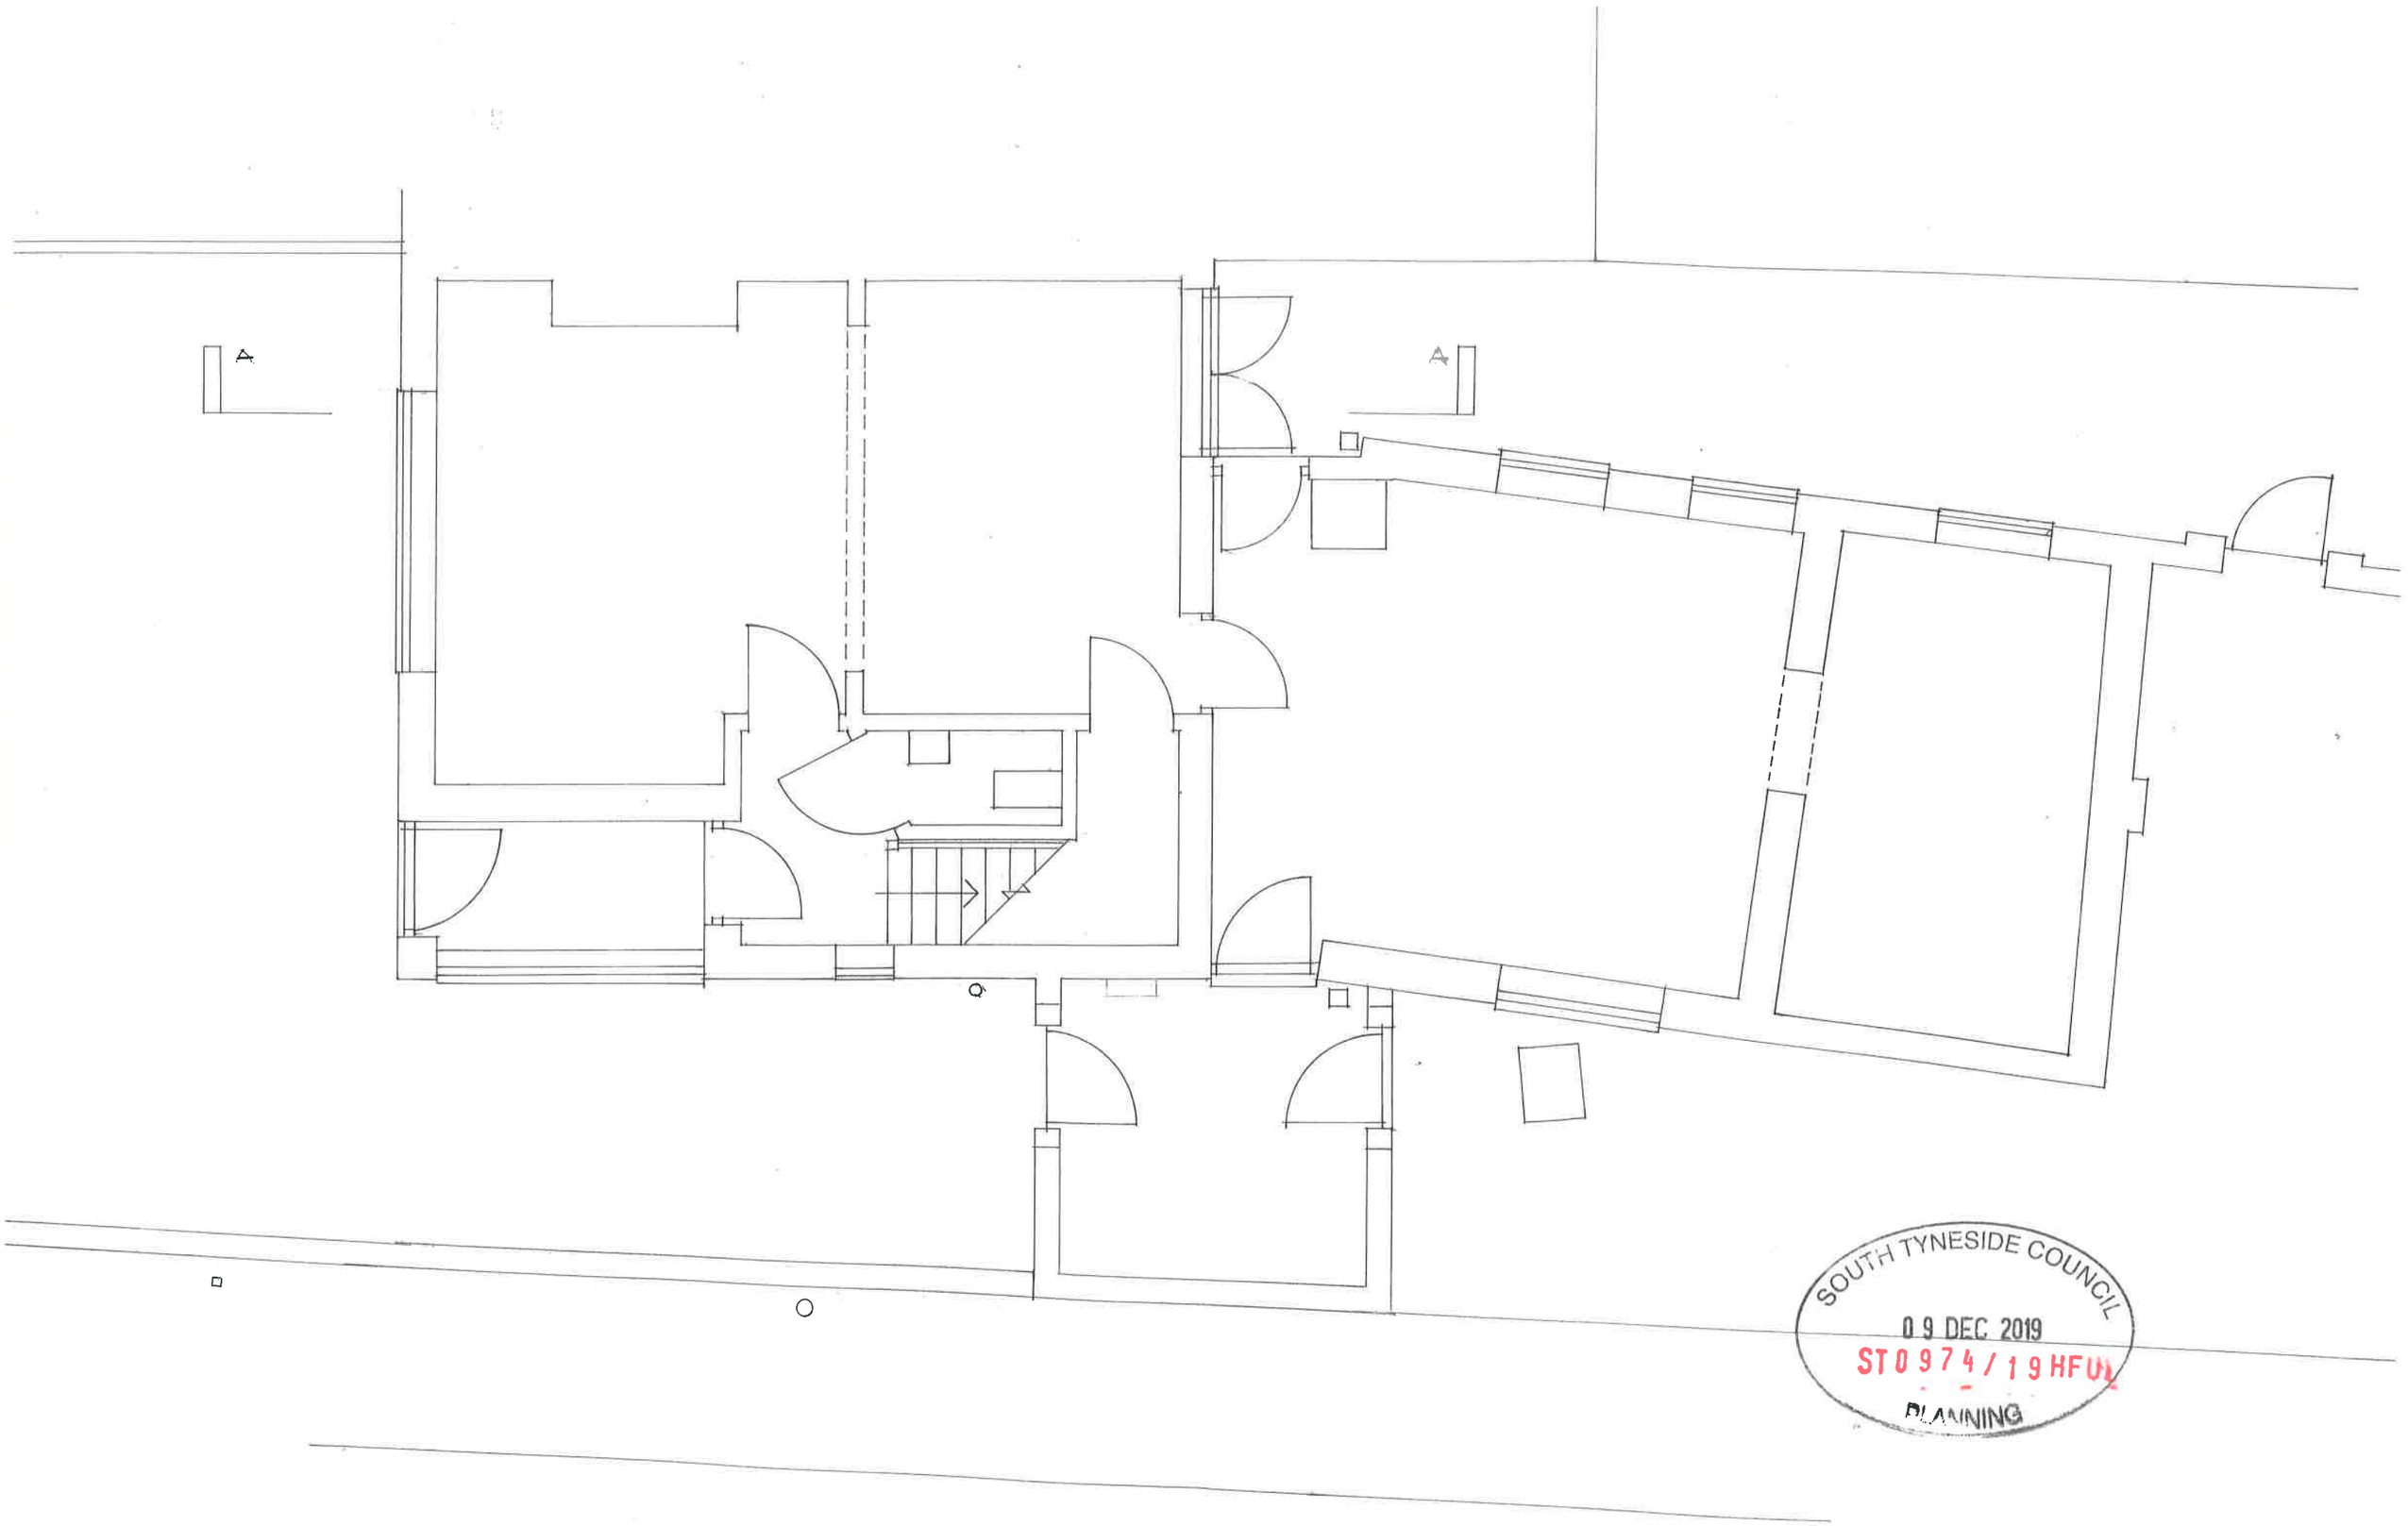



SOUTH TYNESIDE COUNCIL
09 DEC 2019
ST0974/19HFUL
PLANNING

**PROPOSED ALTERATIONS AND EXTENSION AT**
**17 MARSDEN ROAD SOUTH SHIELDS NE34 6DF**

GROUND FLOOR PLAN

**PLANS AS EXISTING** **1:50**

**J Martin Architect**
12 Marsden Road South Shields Tyne and Wear NE34 6DF
0191 4547321 0791 731 5056

**1**