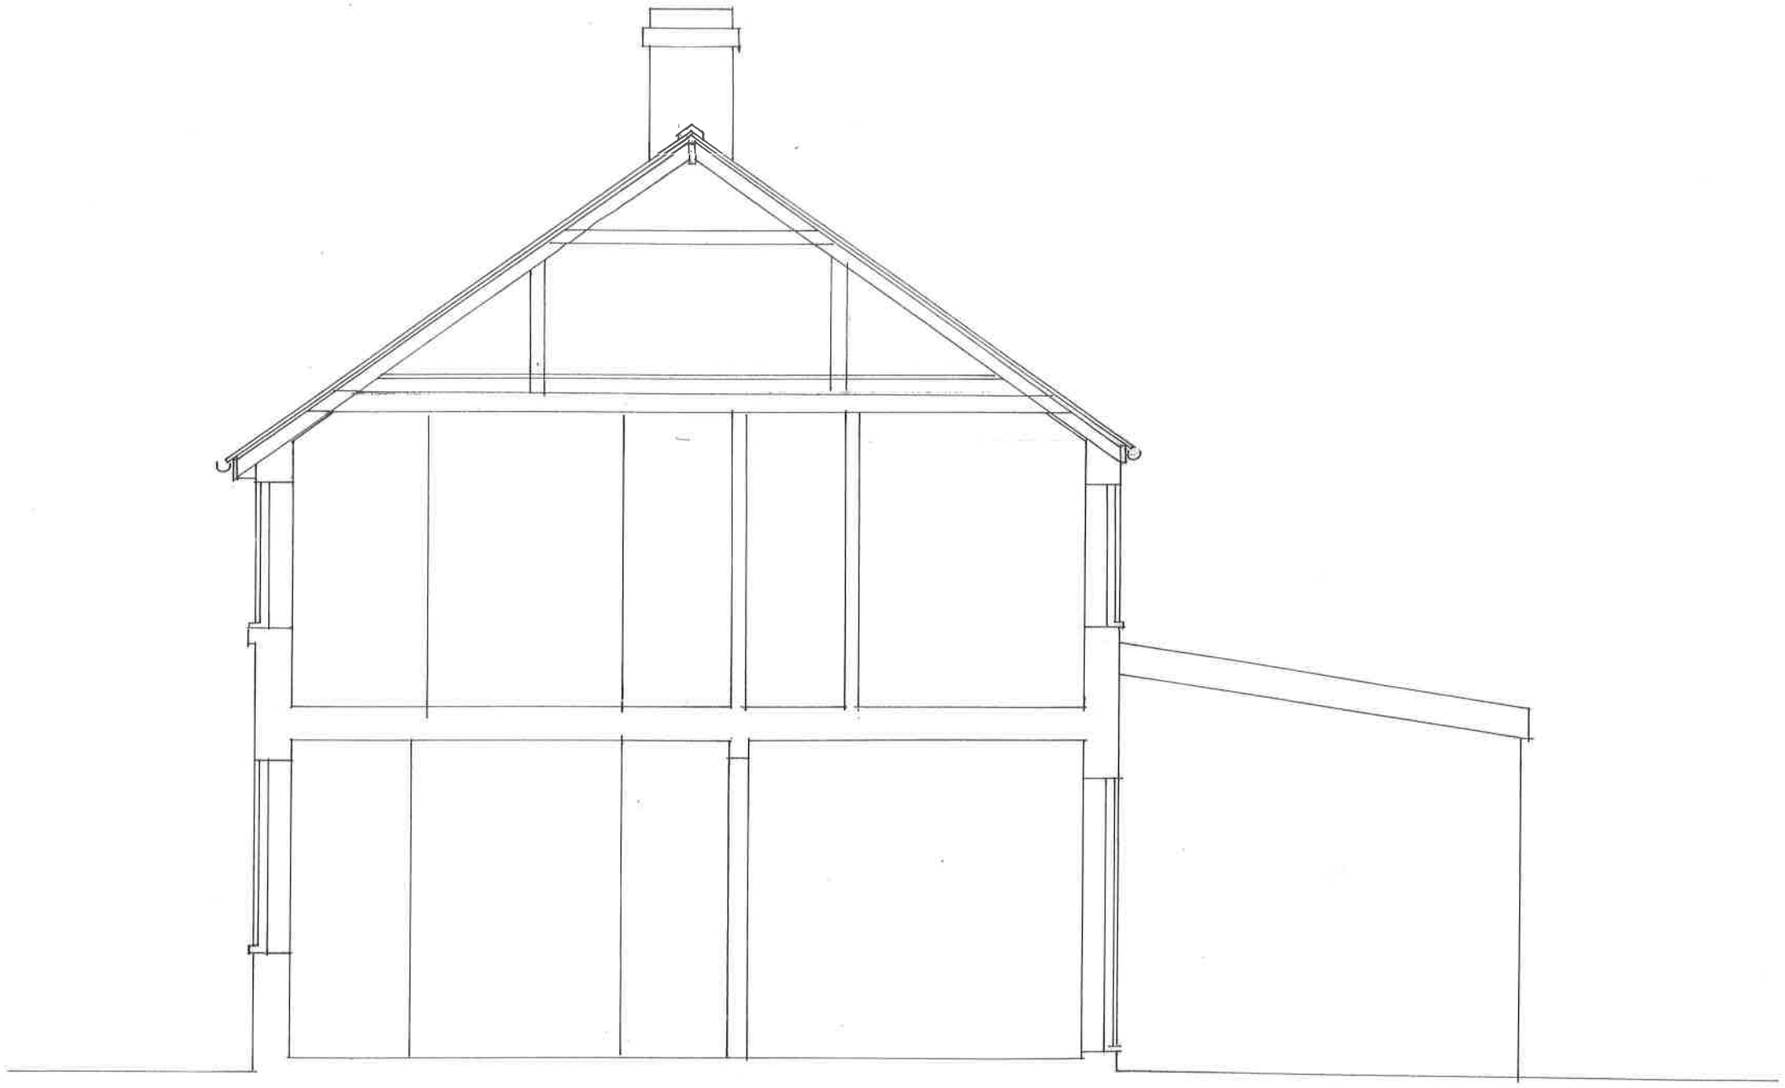


SOUTH TYNESIDE COUNCIL
09 DEC 2019
ST0974/19HFUL
PLANNING

SECTION A-A

PROPOSED ALTERATIONS AND EXTENSION AT
17 MARSDEN ROAD SOUTH SHIELDS NE34 6DF

PLANS AS EXISTING **1:50**

J Martin Architect
12 Marsden Road South Shields Tyne and Wear NE34 6DF
0191 4547321 0791 731 5056

6