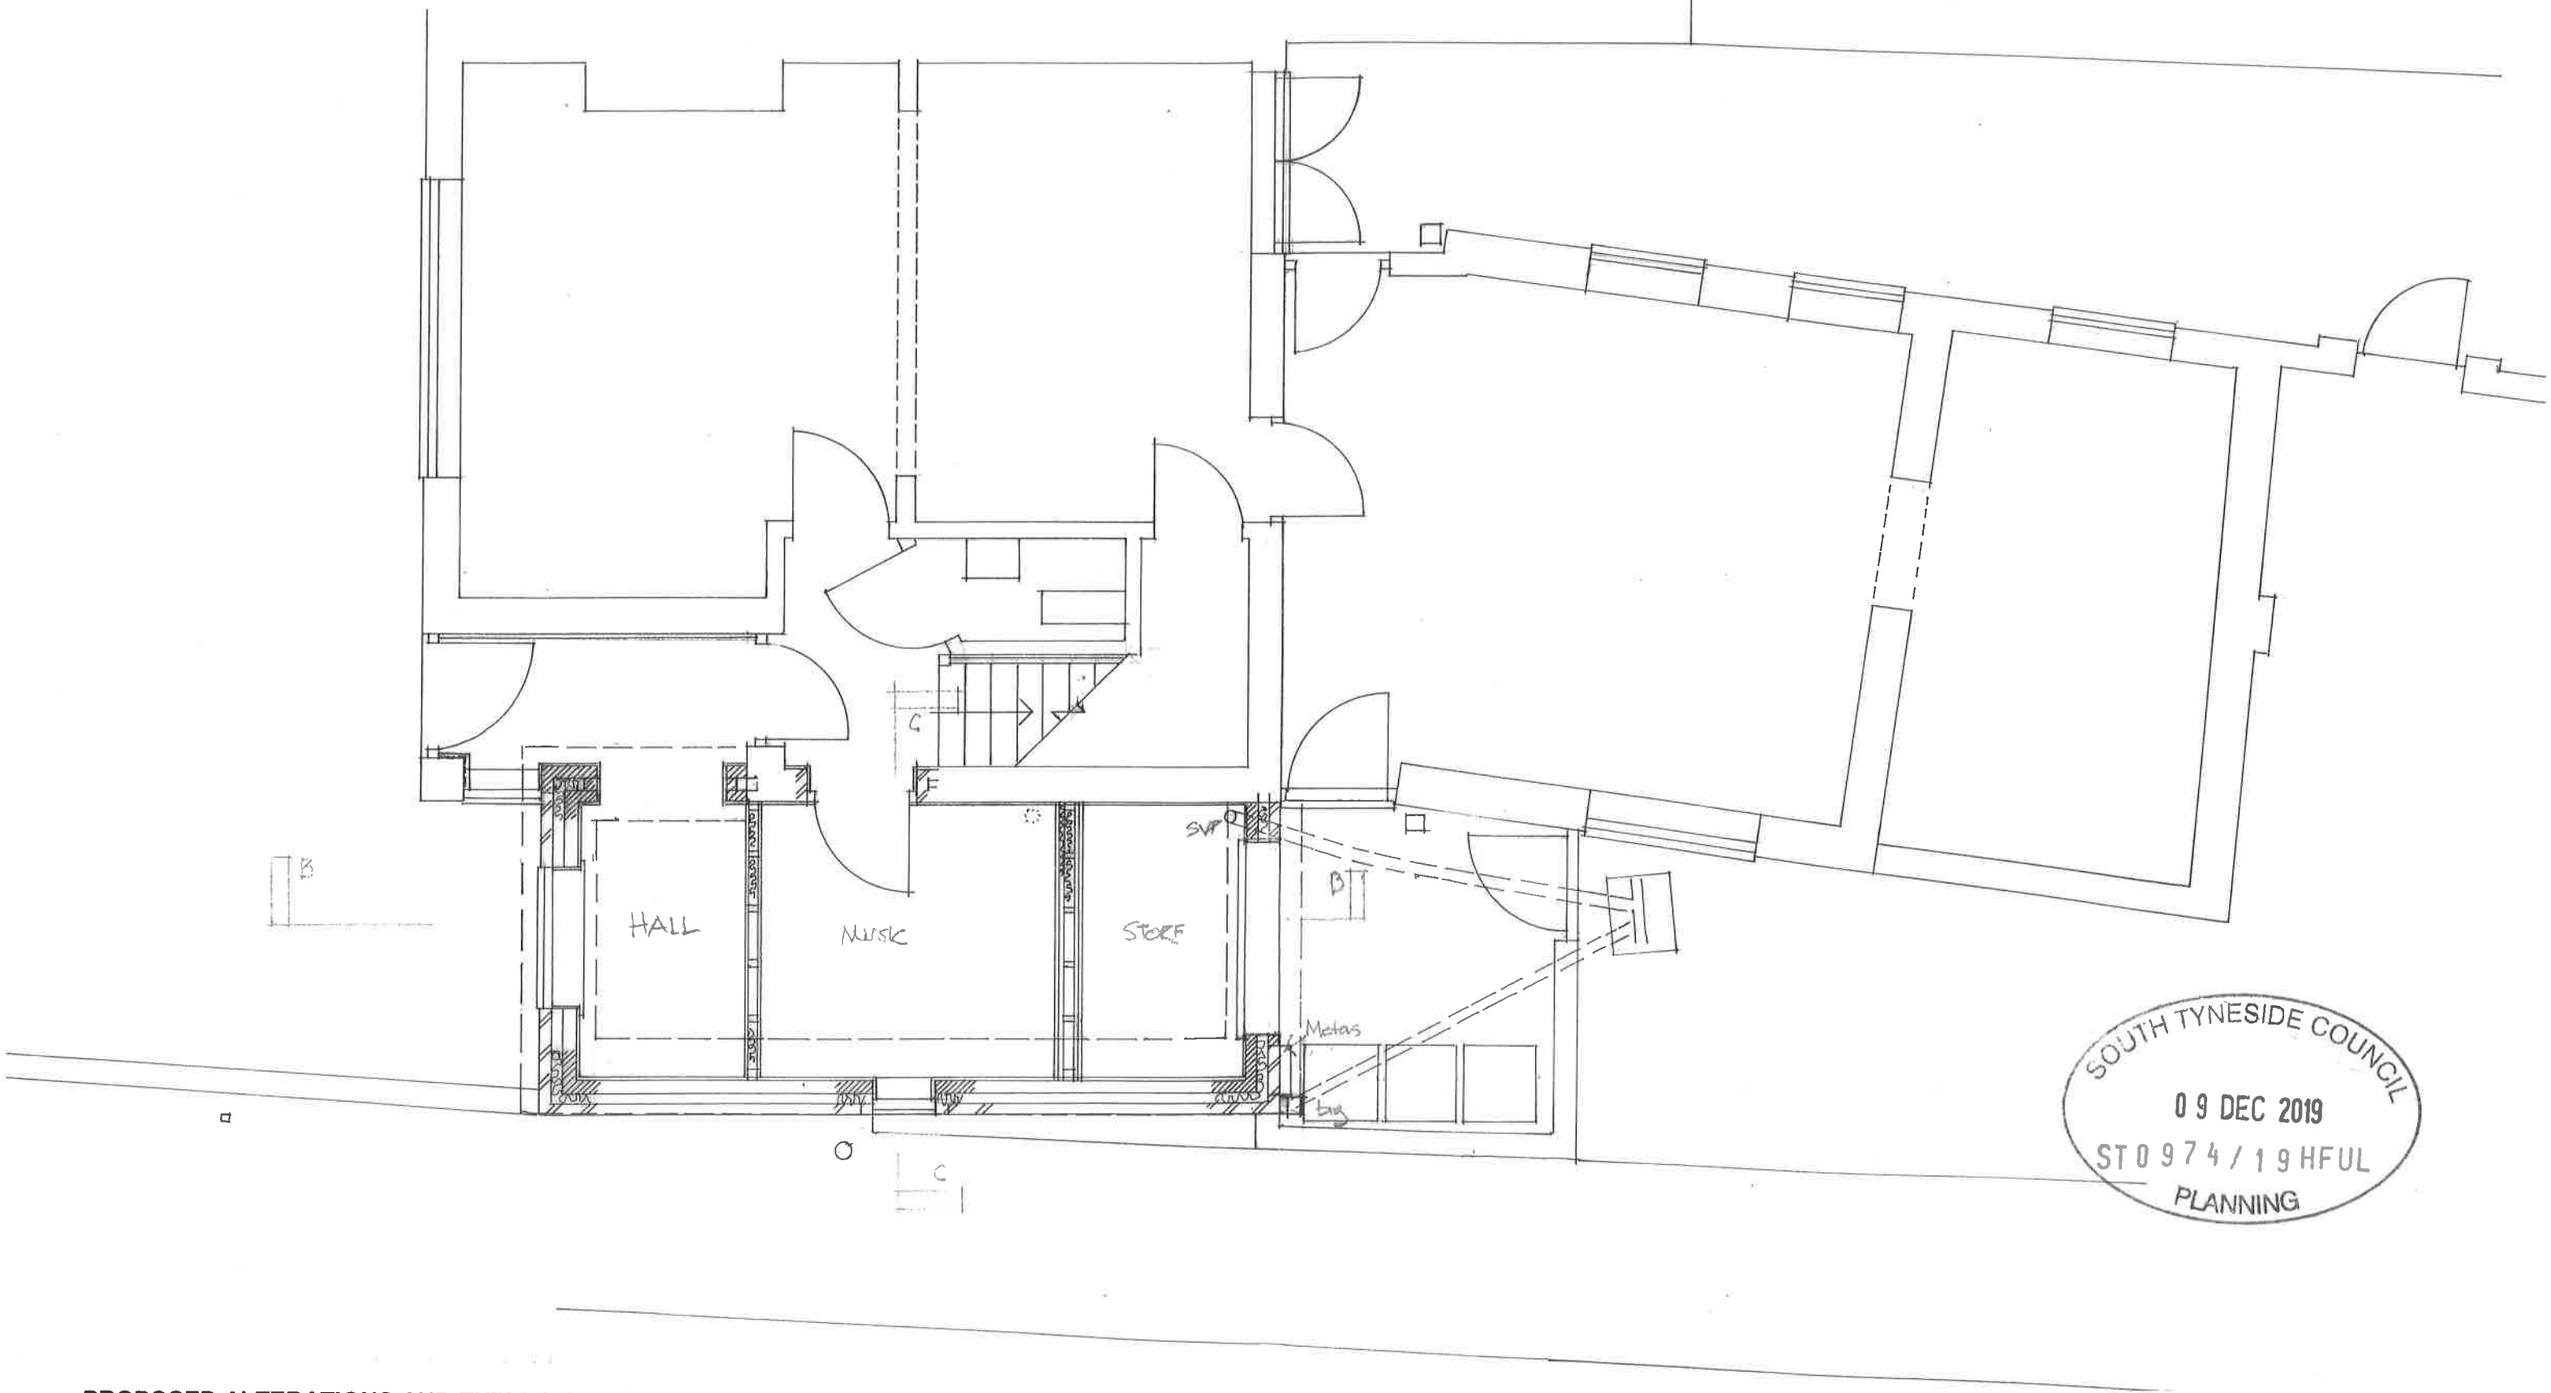


SOUTH TYNESIDE COUNCIL
09 DEC 2019
ST0974/19HFUL
PLANNING

PROPOSED ALTERATIONS AND EXTENSION AT
17 MARSDEN ROAD SOUTH SHIELDS NE34 6DF

PLANS AS PROPOSED **1:50**

GROUND FLOOR PLAN

J Martin Architect
12 Marsden Road South Shields Tyne and Wear NE34 6DF
0191 4547321 0791 731 5056