


MODERN TILING, WHITE UPVC RW GOODS/ FASCIAS/ FRAMES, FACING BRICK, ETC. TO MATCH EXISTING AS CLOSELY AS POSSIBLE.

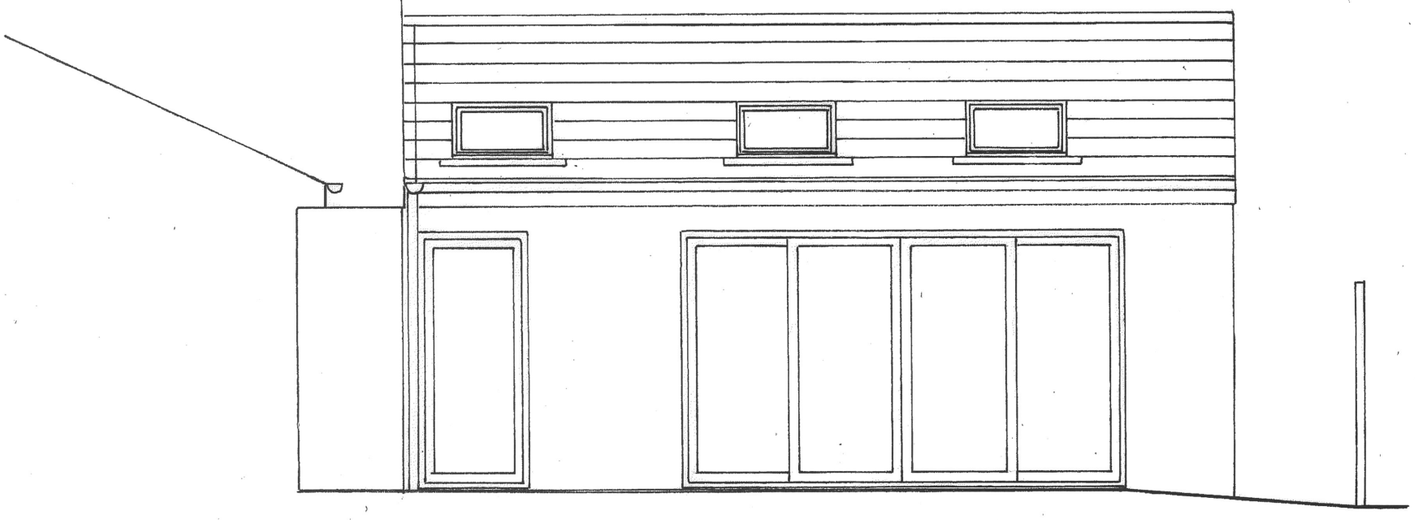

PROPOSED SIDES 1:50

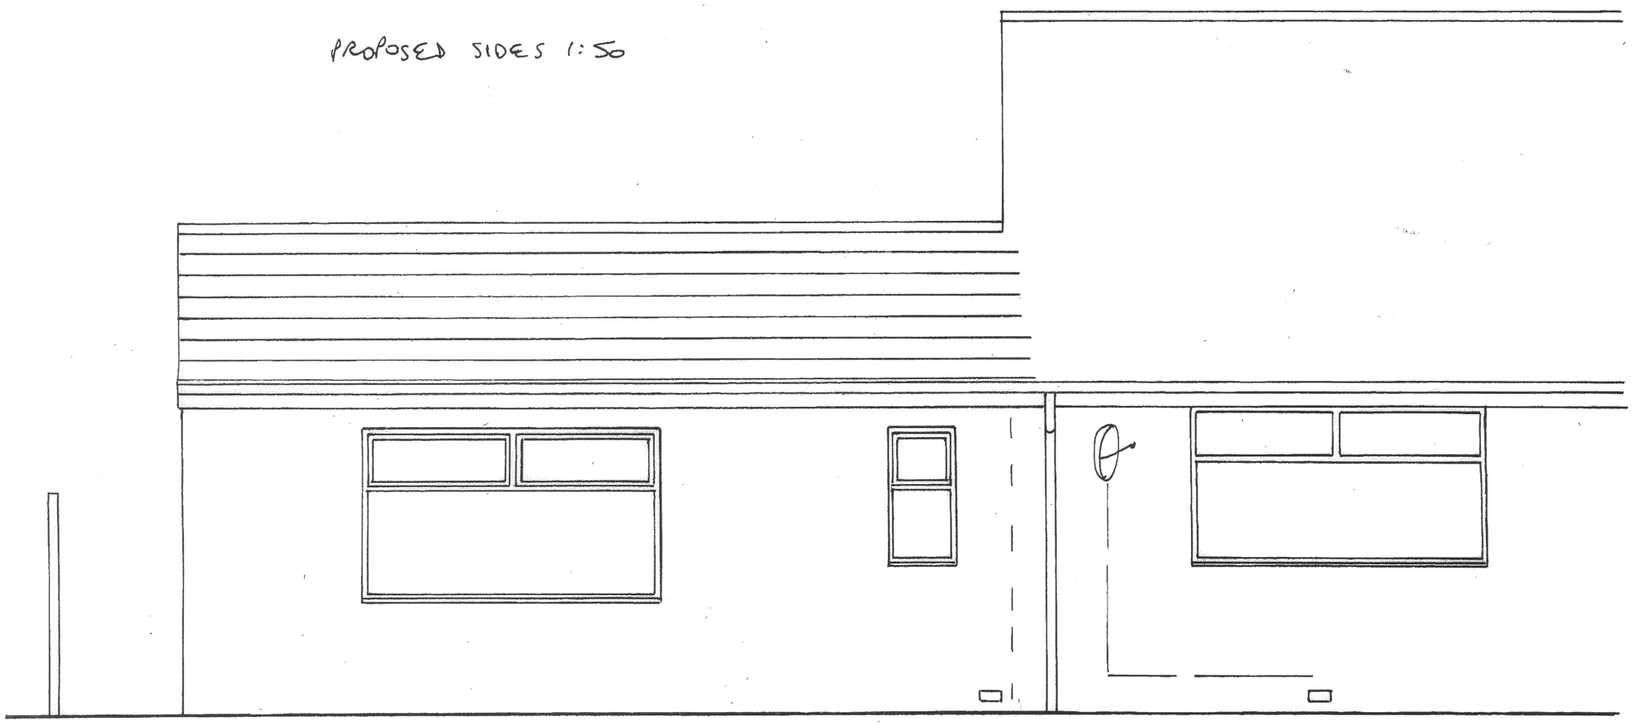

PROPOSED EXTENSION TO 186 KING GEORGE ROAD, S. SHIELDS
FOR MR. STRATFORD **DRG NO 1**

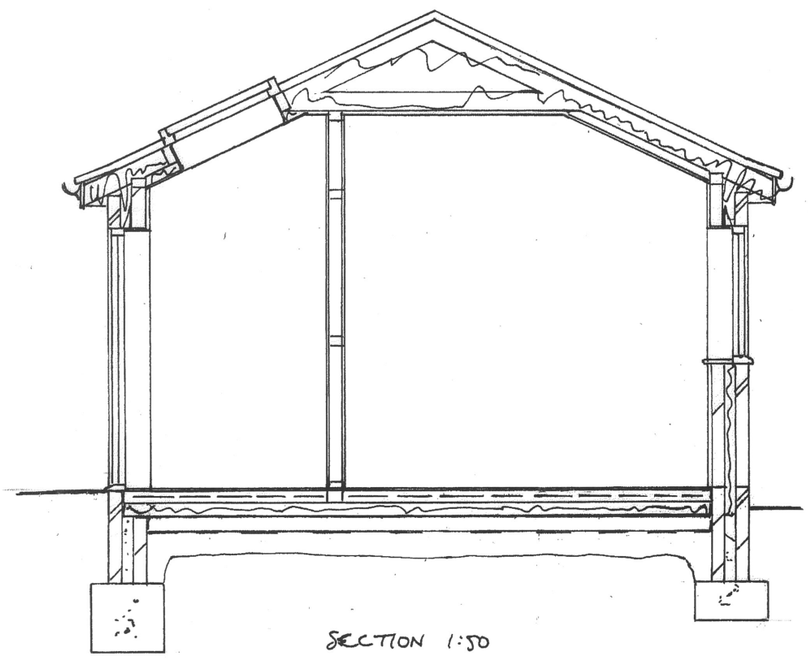

SECTION 1:50