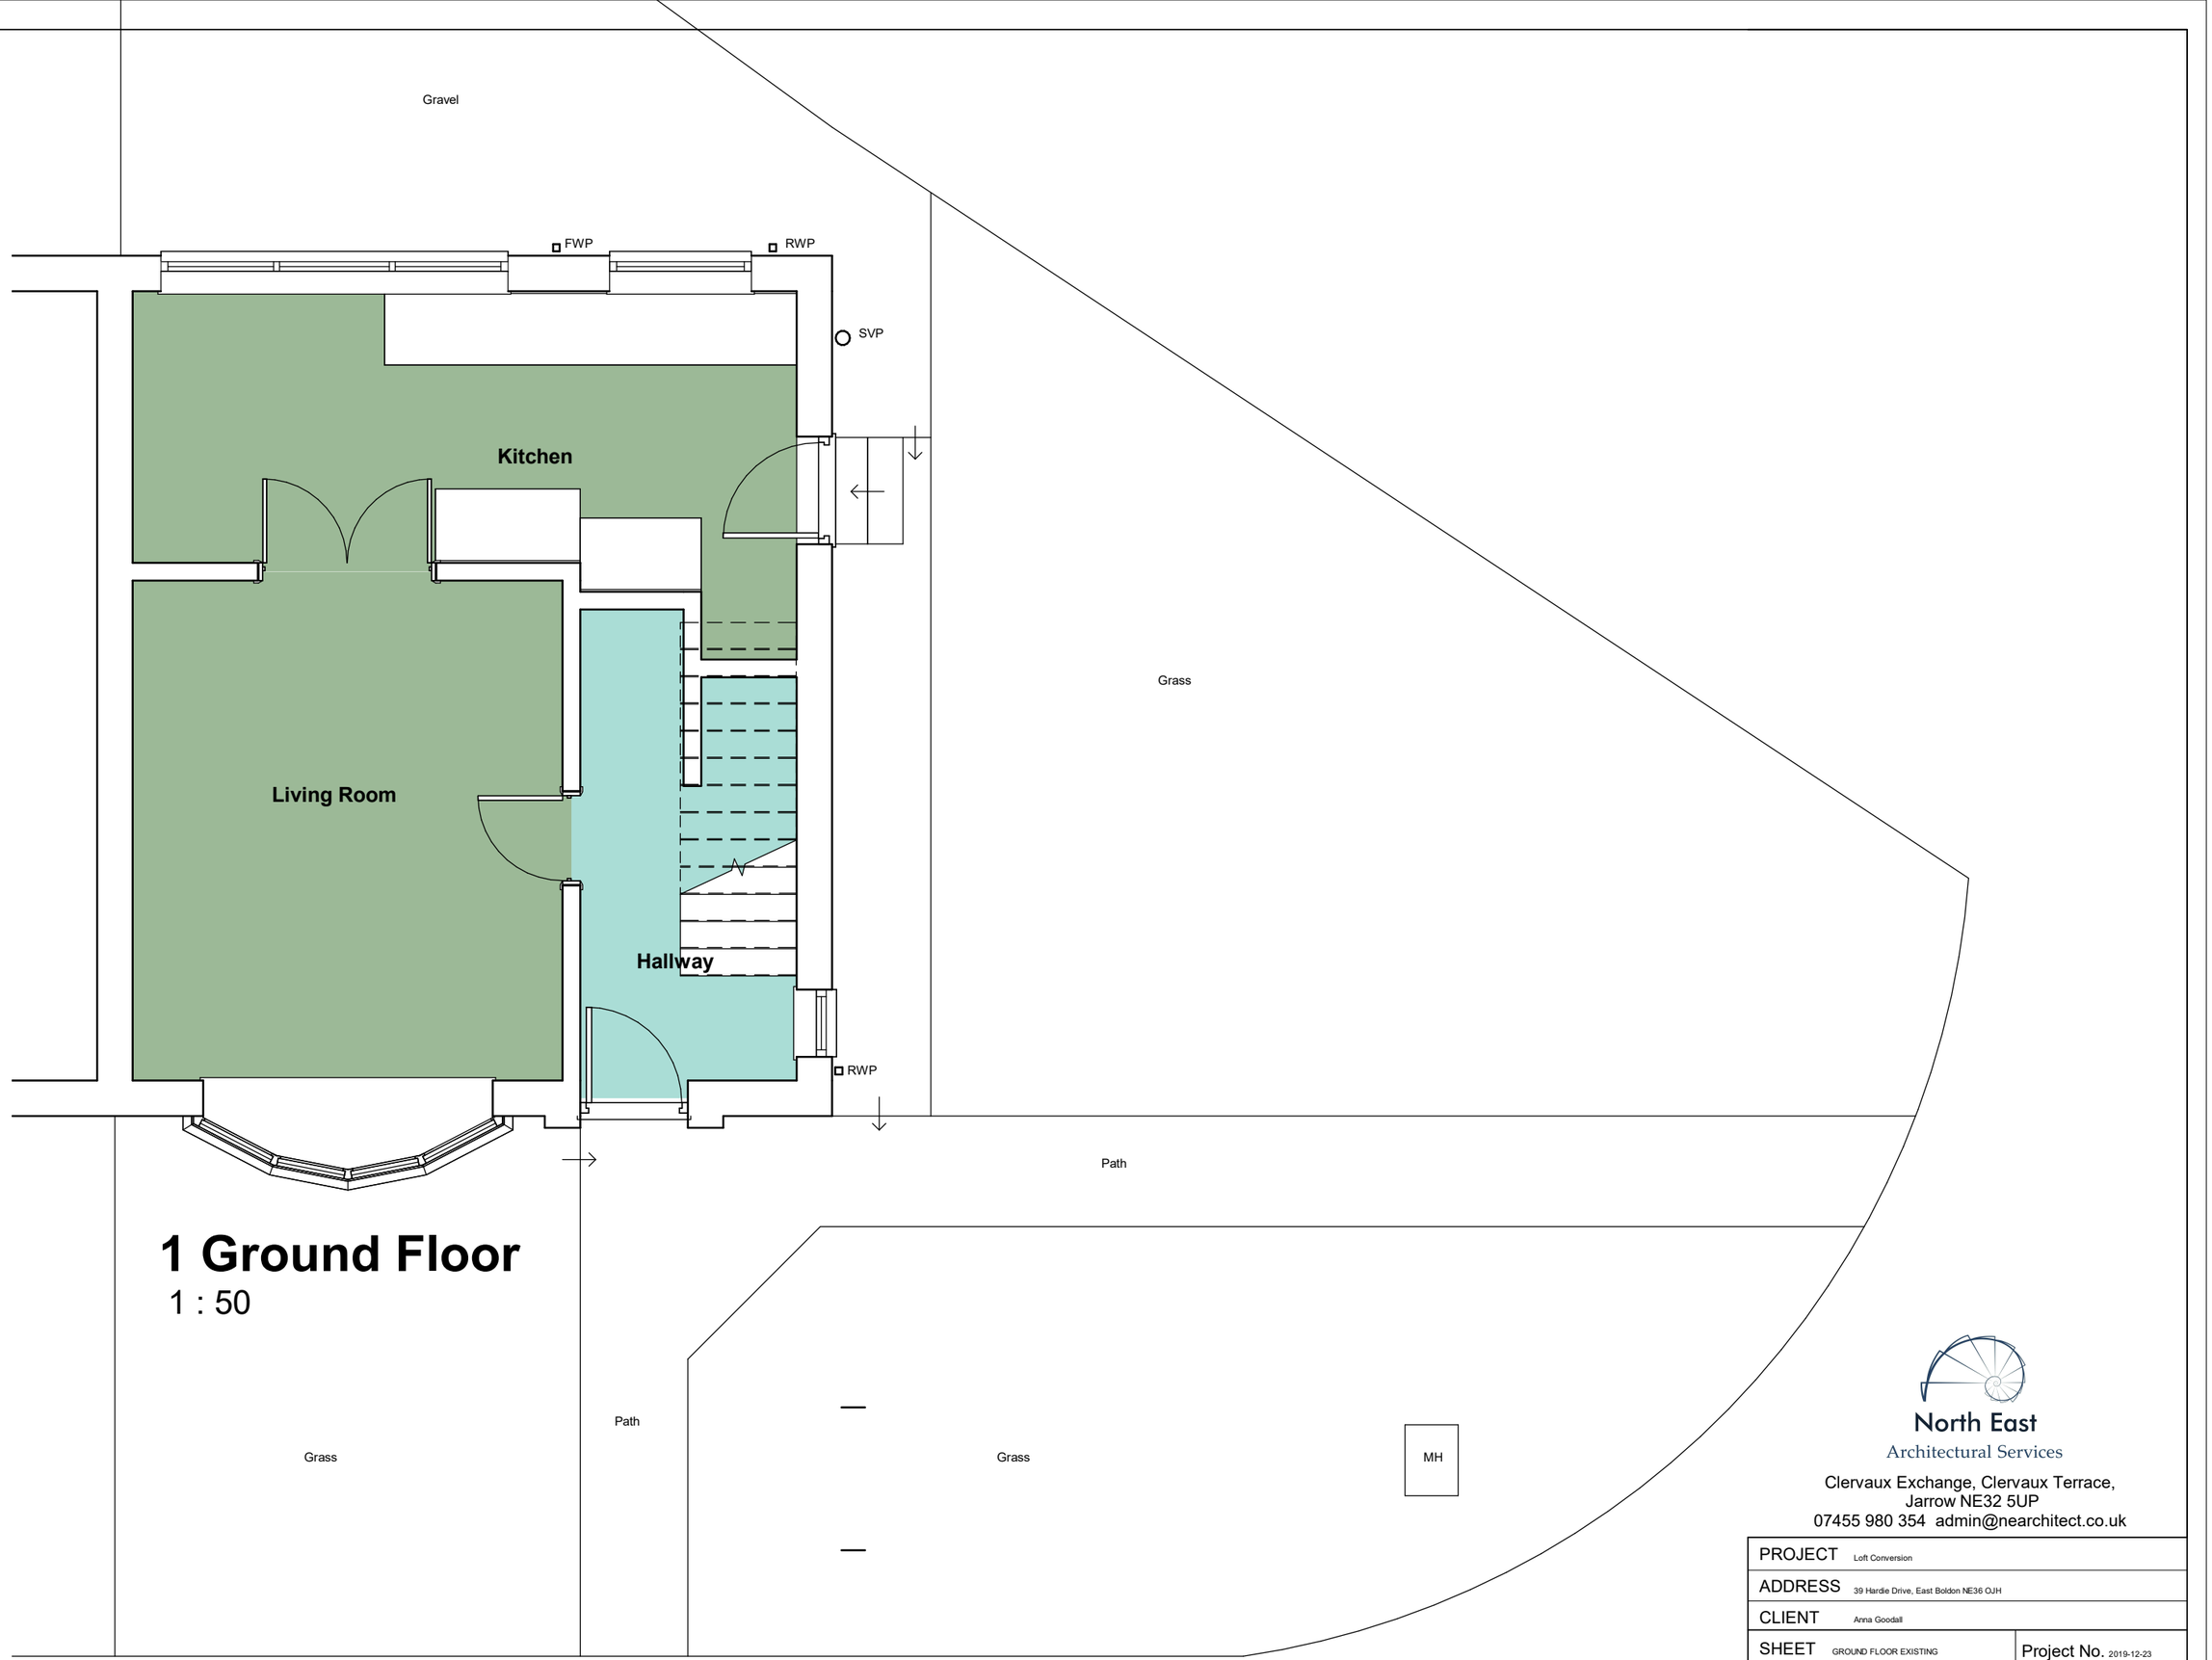

1 Ground Floor

1 : 50

North East
Architectural Services
Clervaux Exchange, Clervaux Terrace,
Jarrow NE32 5UP
07455 980 354 admin@nearchitect.co.uk

PROJECT	Loft Conversion	
ADDRESS	39 Hardie Drive, East Boldon NE36 0JH	
CLIENT	Anna Goodall	
SHEET	GROUND FLOOR EXISTING	Project No. 2019-12-23
Date	2020-01-05	Scale (@ A3) 1 : 50
DRAWING No.	A101	REV