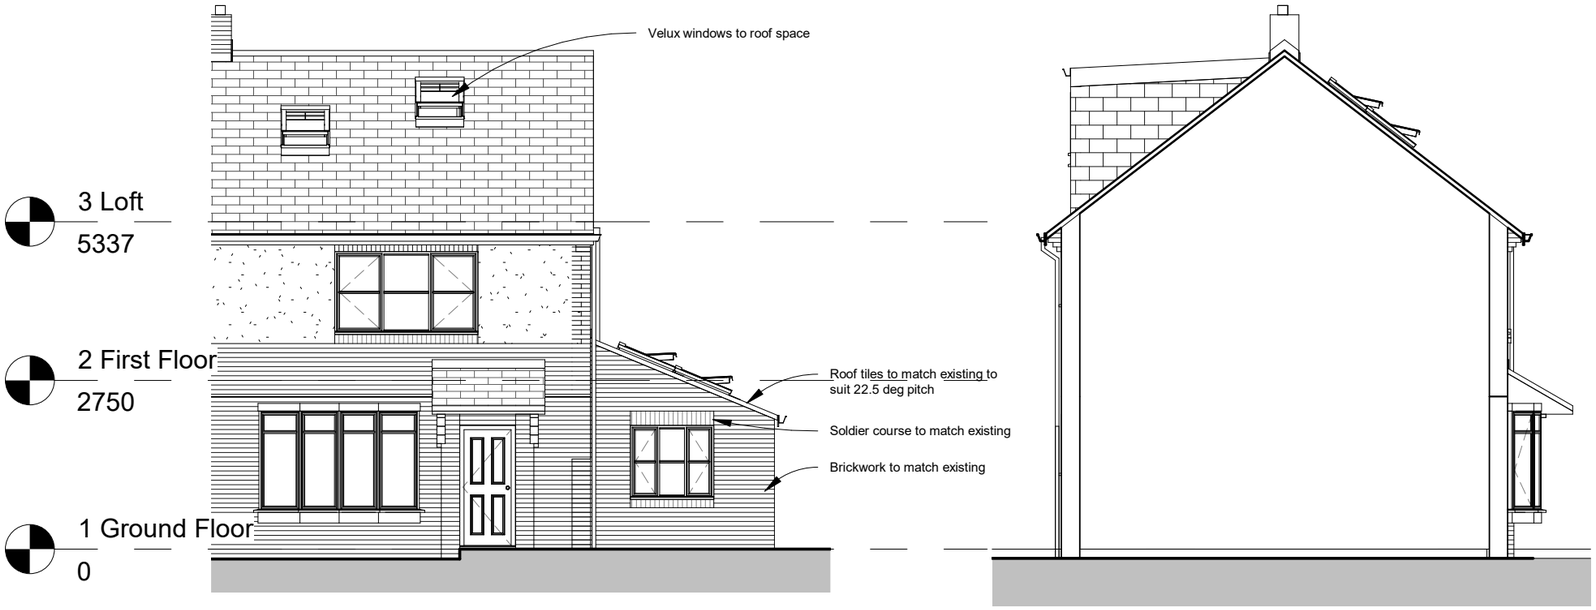

North Elevation
1 : 100

West Elevation
1 : 100

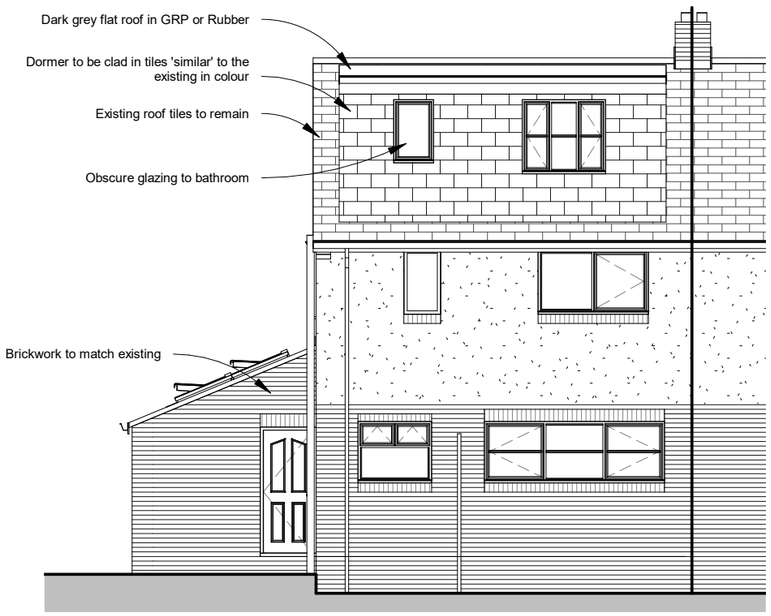

South Elevation
1 : 100

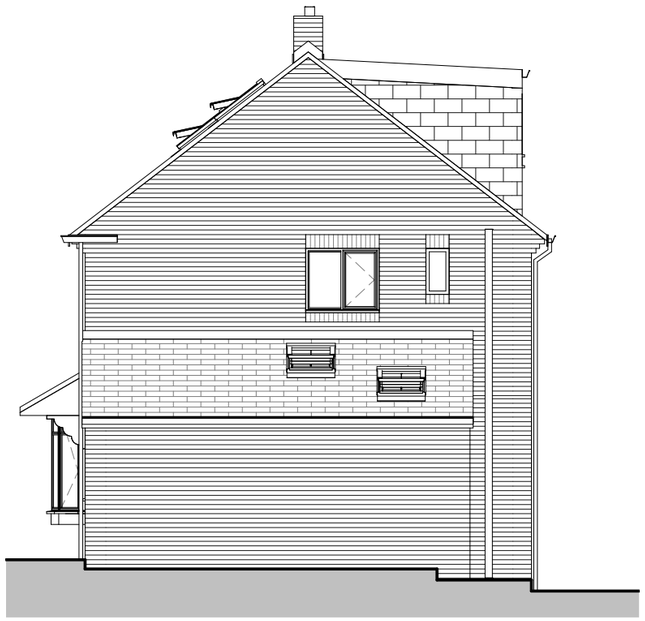

East Elevation
1 : 100

North East
Architectural Services
Clervaux Exchange, Clervaux Terrace,
Jarrow NE32 5UP
07455 980 354 admin@nearchitect.co.uk

PROJECT	Loft Conversion	
ADDRESS	39 Hardie Drive, East Boldon NE36 OJH	
CLIENT	Anna Goodall	
SHEET	ELEVATIONS PROPOSED	Project No. 2019-12-23
Date	2020-01-05	Scale (@ A3) 1 : 100
DRAWING No.	A204	REV