18 WEST DRIVE, CLEVEDON

1:200 SITE/ROOF PLAN

EXISTING

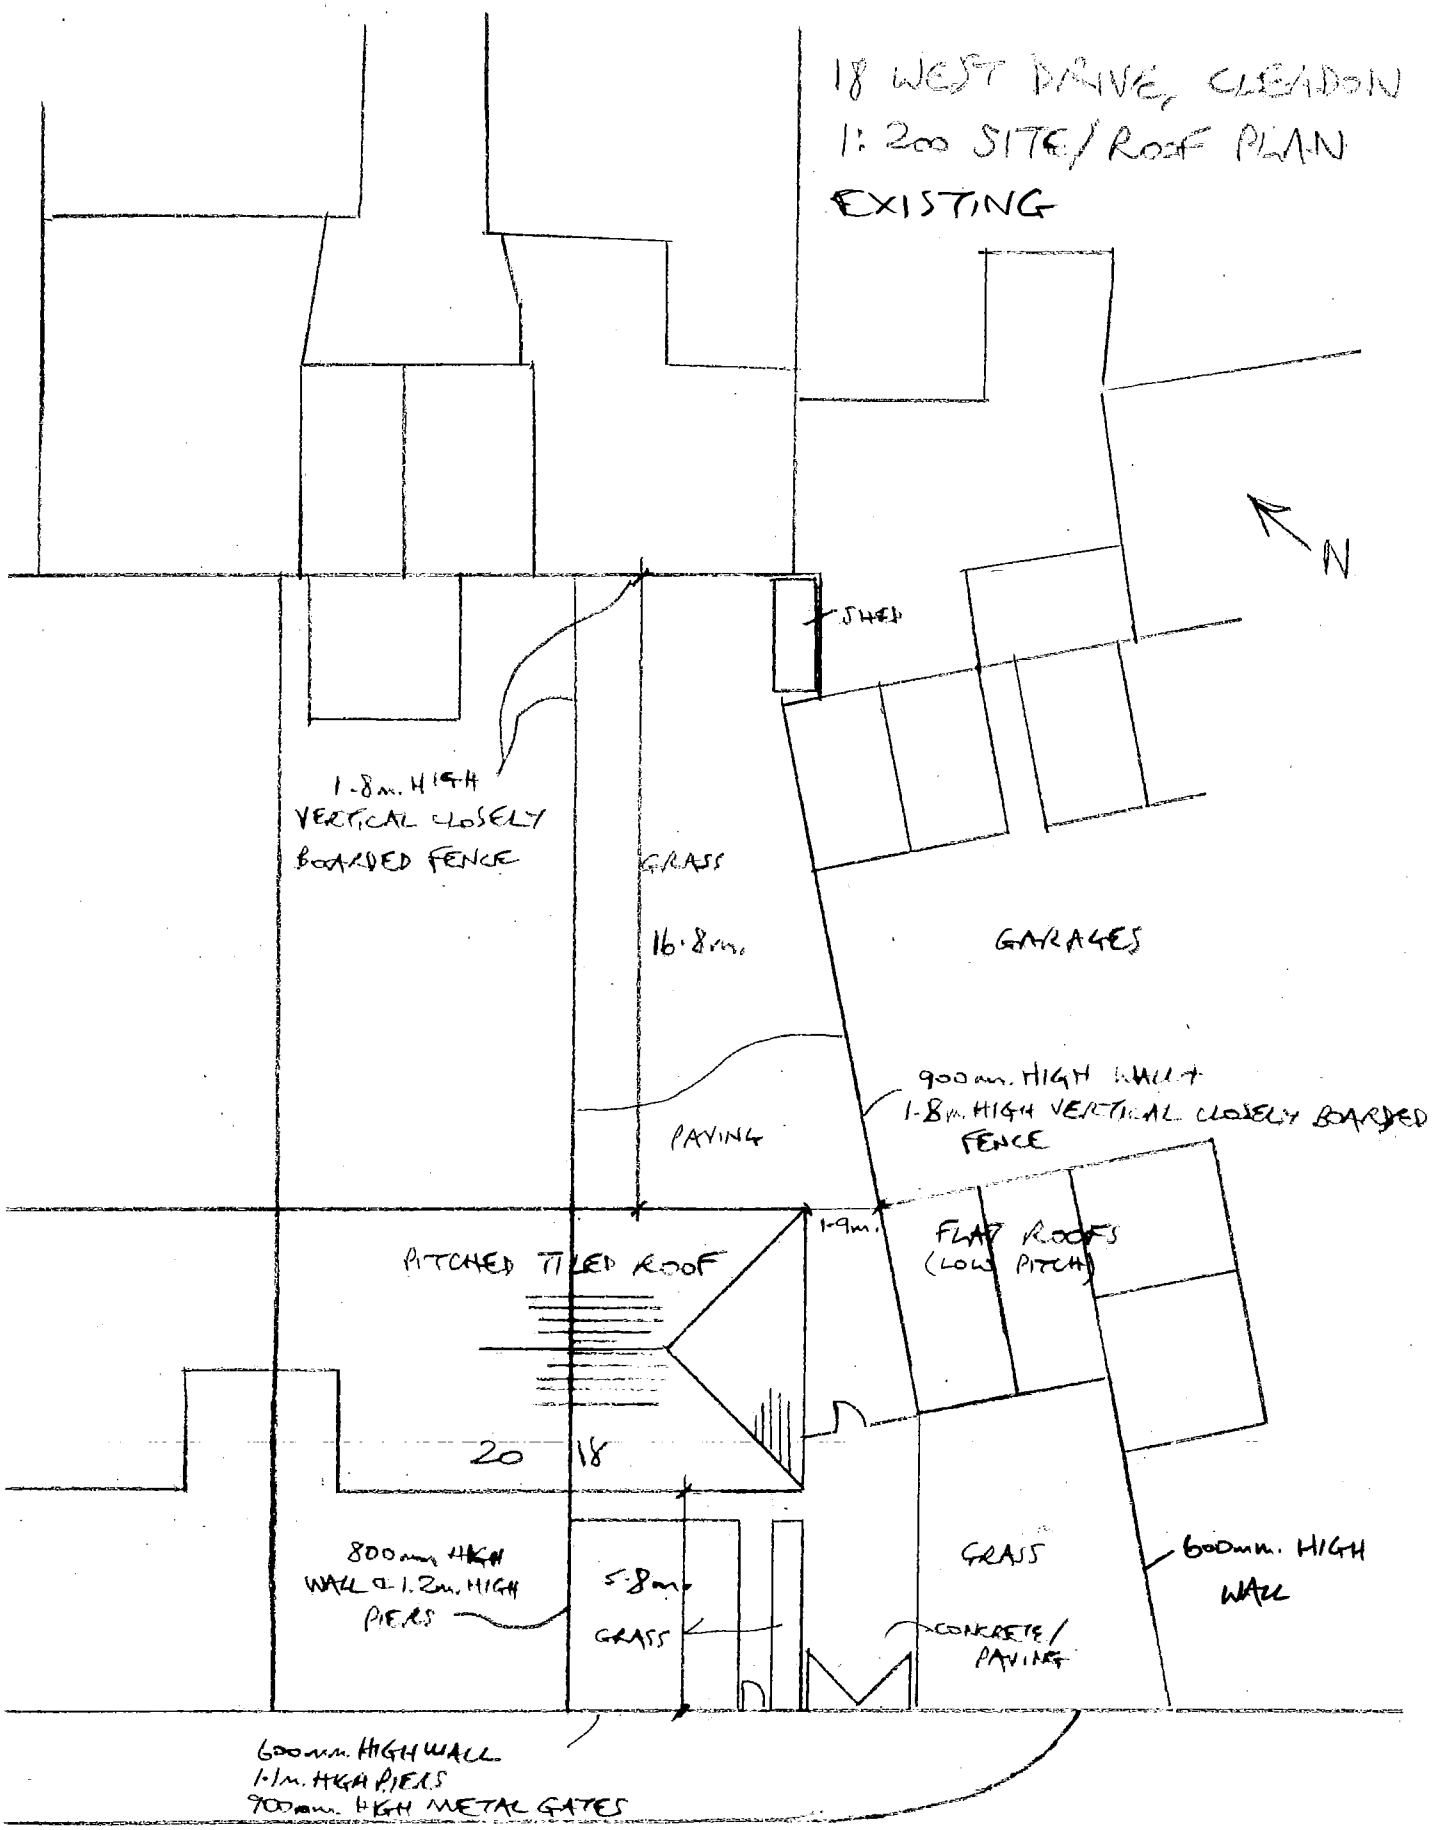

WEST DRIVE