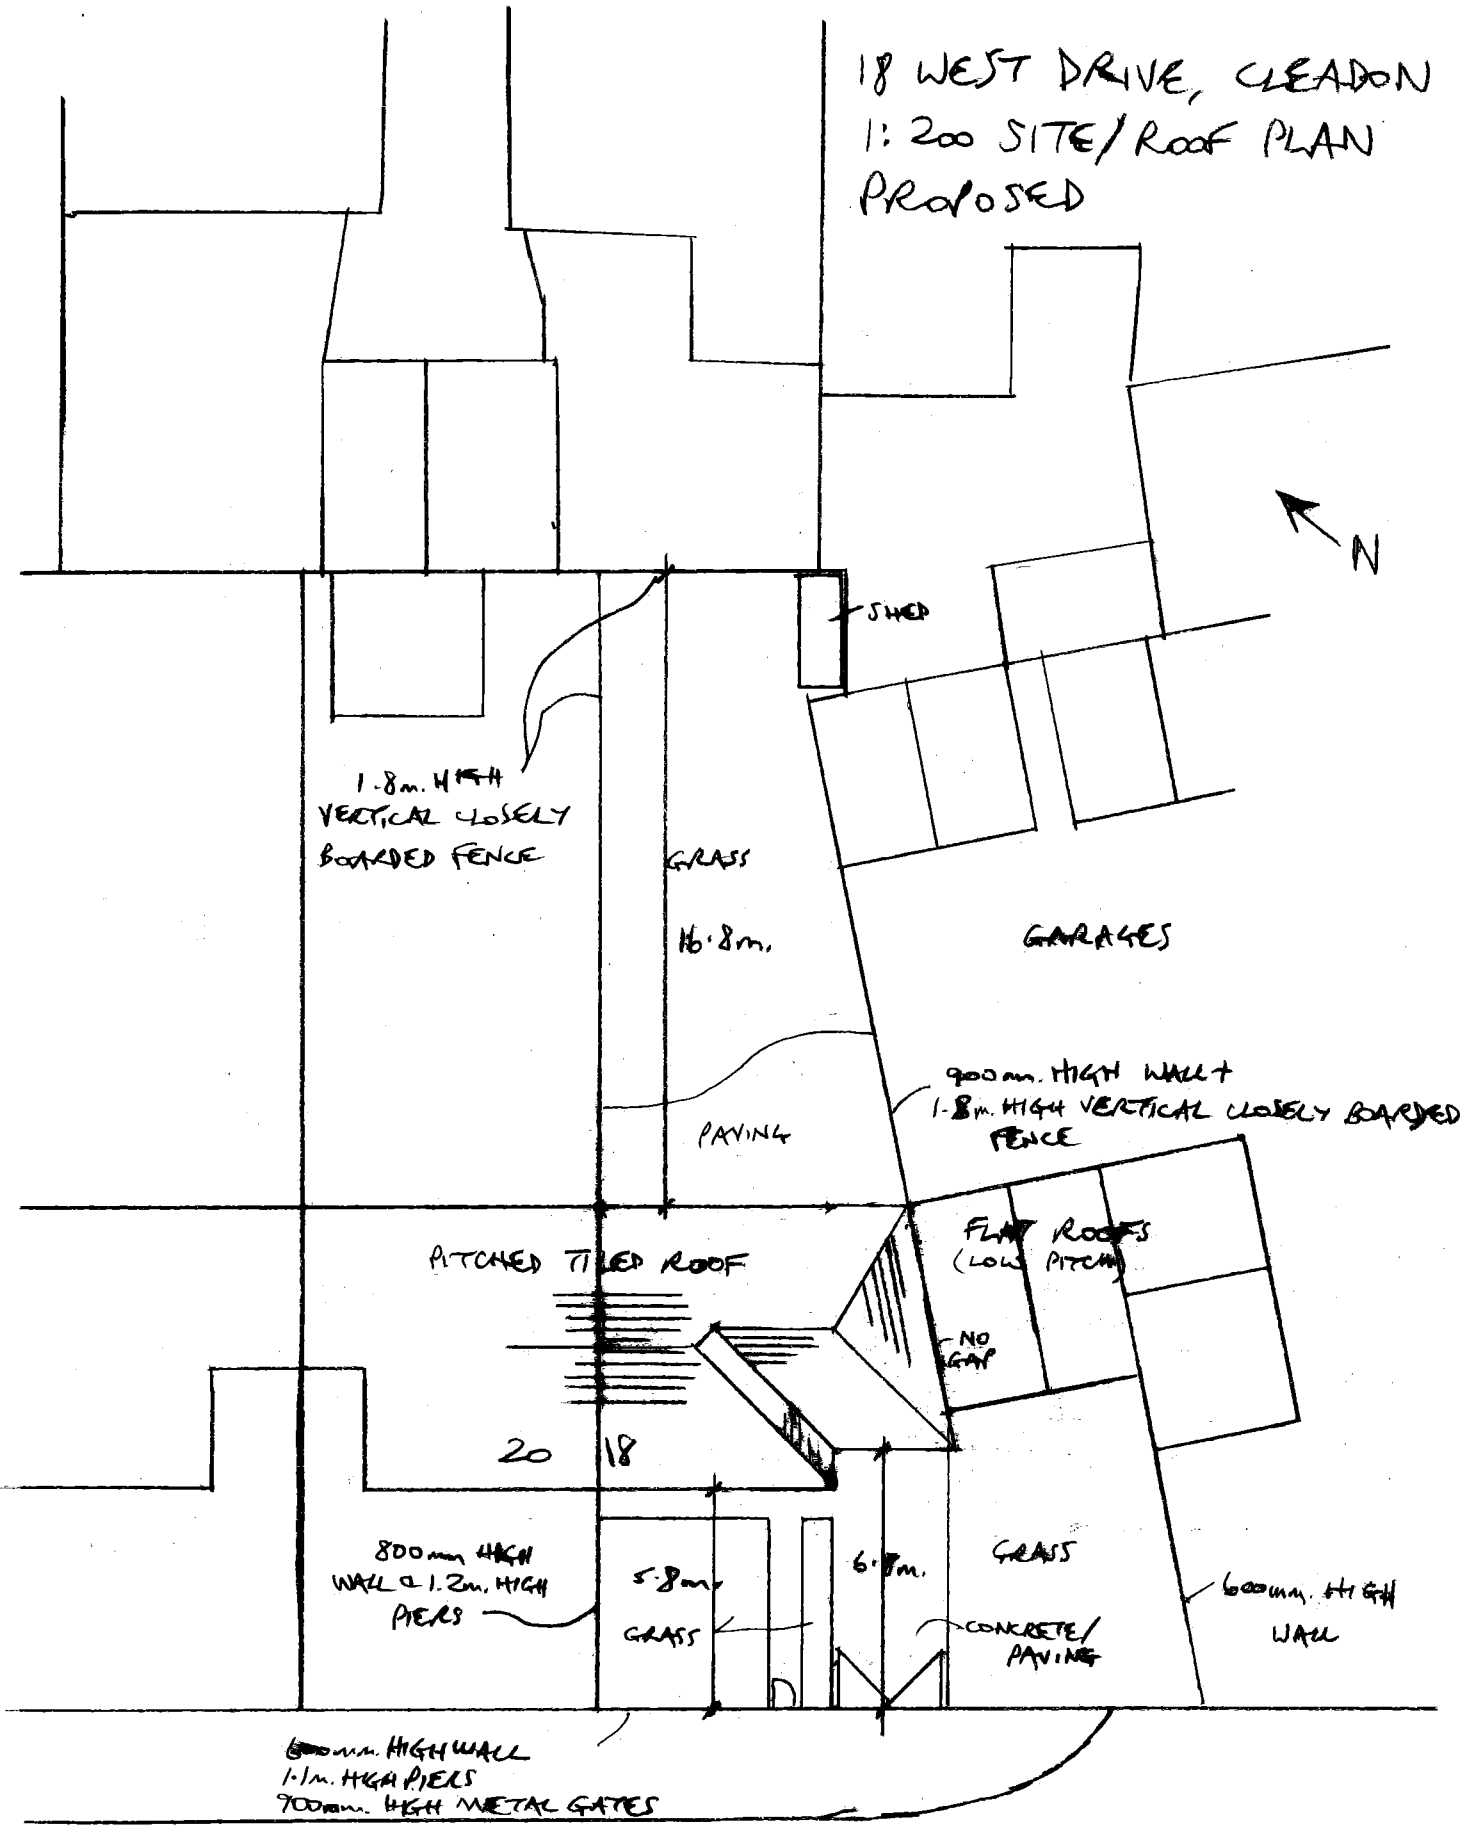
18 WEST DRIVE, CLEADON
1:200 SITE/ROOF PLAN
PROPOSED
N
SHED
1.8m. HIGH VERTICAL CLOSELY BOARDED FENCE
GRASS
16.8m.
GARAGES
900mm. HIGH WALL + 1.8m. HIGH VERTICAL CLOSELY BOARDED FENCE
PAVING
PITCHED TILED ROOF
FLAT ROOFS (LOW PITCH)
NO GAP
20
18
800mm HIGH WALL & 1.2m. HIGH PIERS
5.8m.
6.7m.
GRASS
GRASS
CONCRETE/ PAVING
600mm. HIGH WALL
600mm. HIGH WALL
1.1m. HIGH PIERS
900mm. HIGH METAL GATES
WEST DRIVE