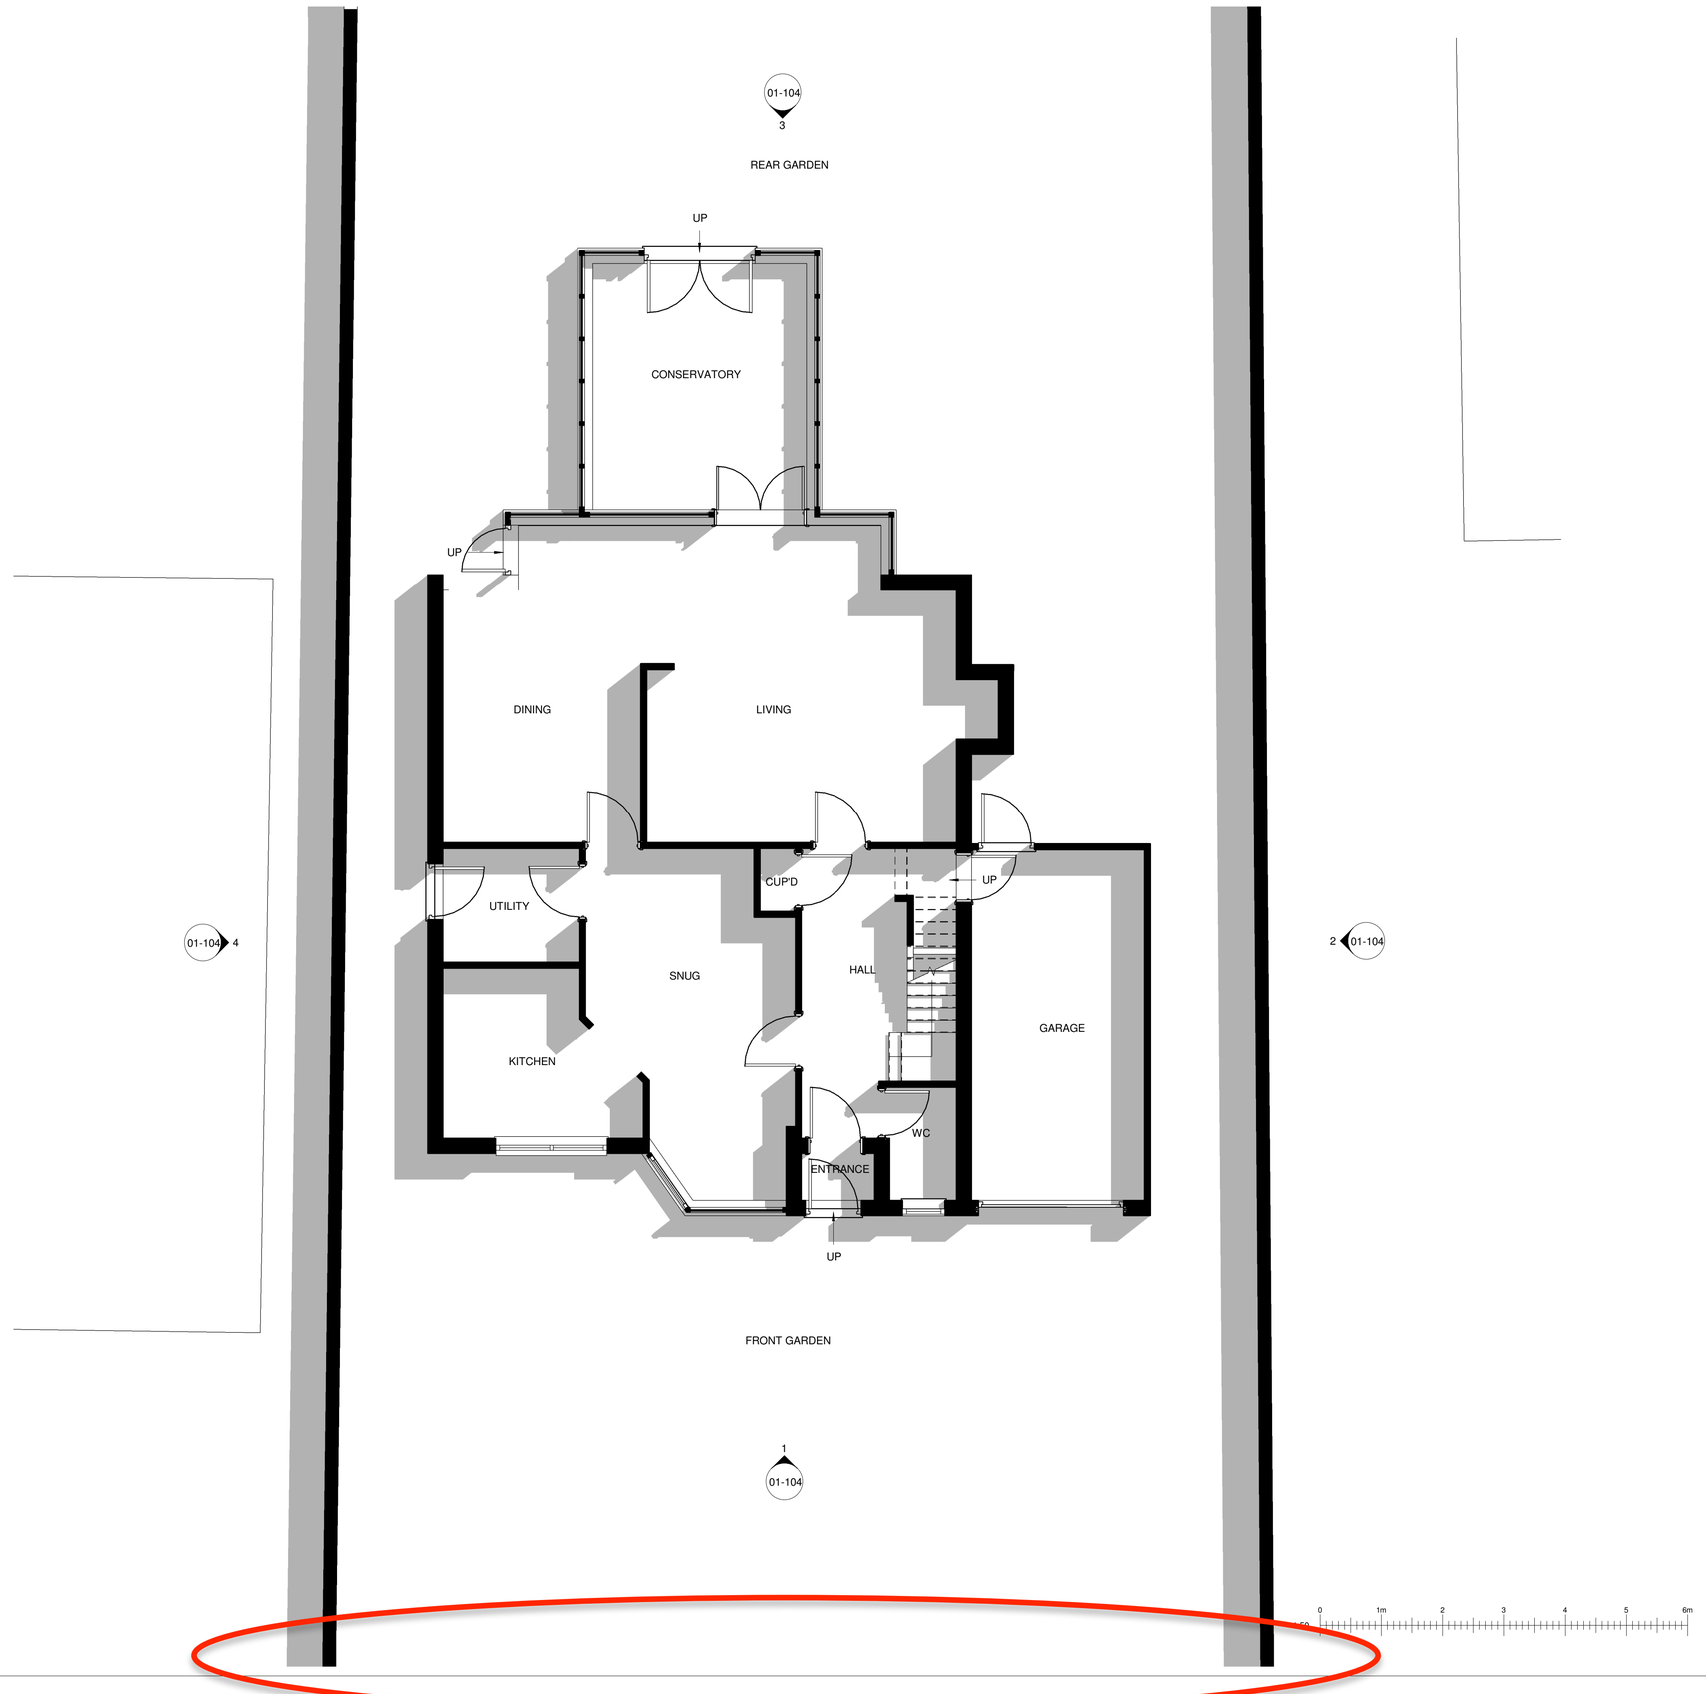


rev	description	date
1	Pre-Planning advice submission to STMBC.	15/11/19

revisions

status: PLANNING

This drawing is protected under The Copyright, Designs and Patents Act 1988. This drawing is produced for PLANNING PURPOSES ONLY and is not to be used for construction.

project: HOUSE REFURB & EXTENSION
LOW DYKE HOUSE, DIPE LANE
WEST BOLDON, NE36 0PQ

title: EXISTING GROUND FLOOR GA PLAN

scale: 1 : 50 @ A1

date: AUG 2019

Project ID:	Drawing No:	revision:
01	01-100	P1