

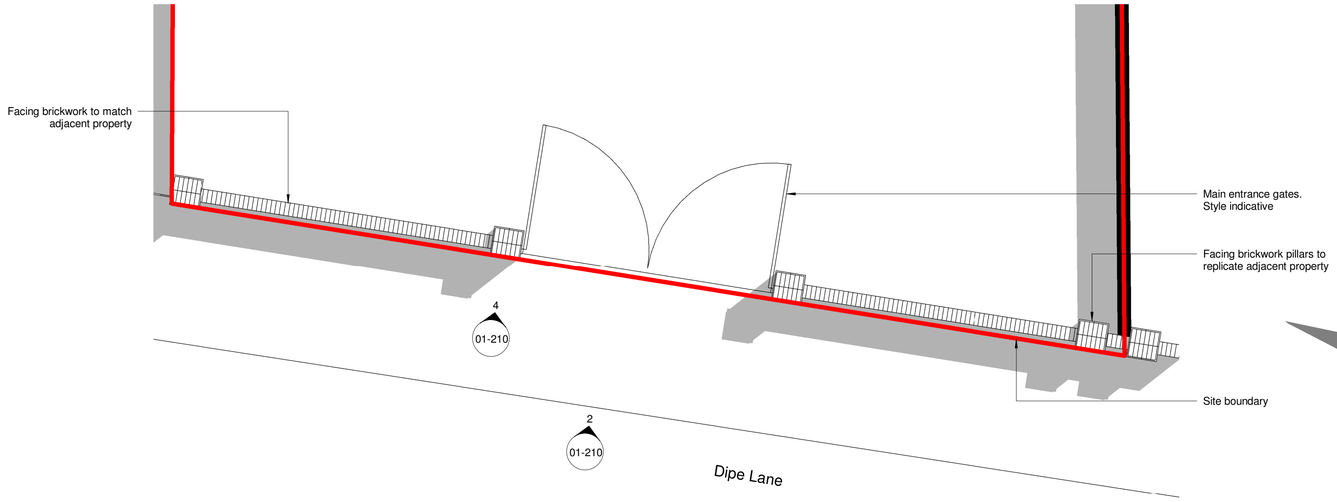



1 Level 0 - PROPOSED FRONT GATES
1 : 50

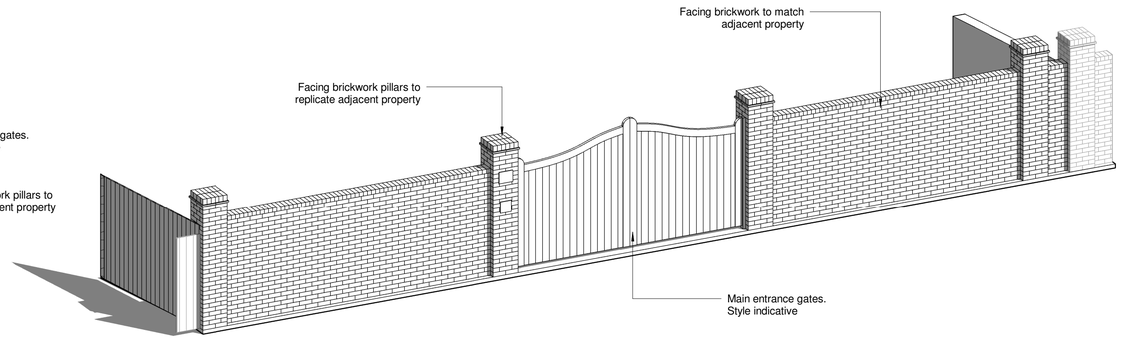

3 3D - PROPOSED PILLARS VEW 1

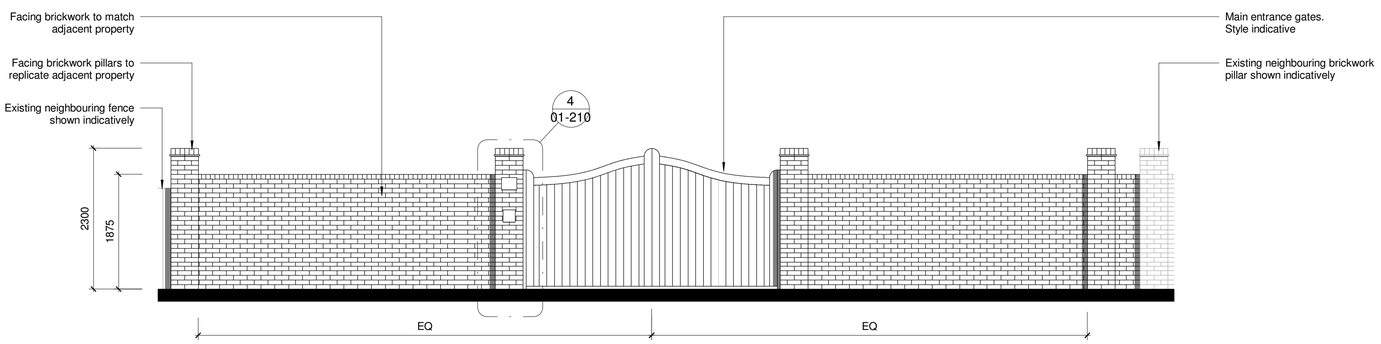

2 PROPOSED ENTRANCE GATES & WALL
1 : 50

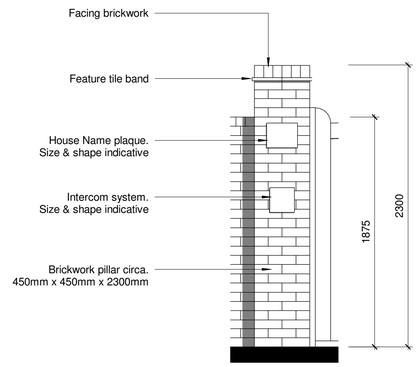

4 PROPOSED PILLAR ELEVATION
1 : 25

1:50 0 1m 2 3 4 5 6m

rev	description	date
1	First Planning Issue	29/03/20

revisions

status: PLANNING

This drawing is protected under The Copyright, Designs and Patents Act 1988. This drawing is produced for PLANNING PURPOSES ONLY and is not to be used for construction.

project: HOUSE REFURB & EXTENSION
LOW DYKE HOUSE, DIPE LANE
WEST BOLDON, NE36 0PQ

title: PROPOSED MAIN ENTRANCE GATES & WALL

scale: As indicated @ A1

date: MAR 2020

Project ID:	Drawing No:	revision:
01	01-210	P1