



PROPOSED REAR 1:50

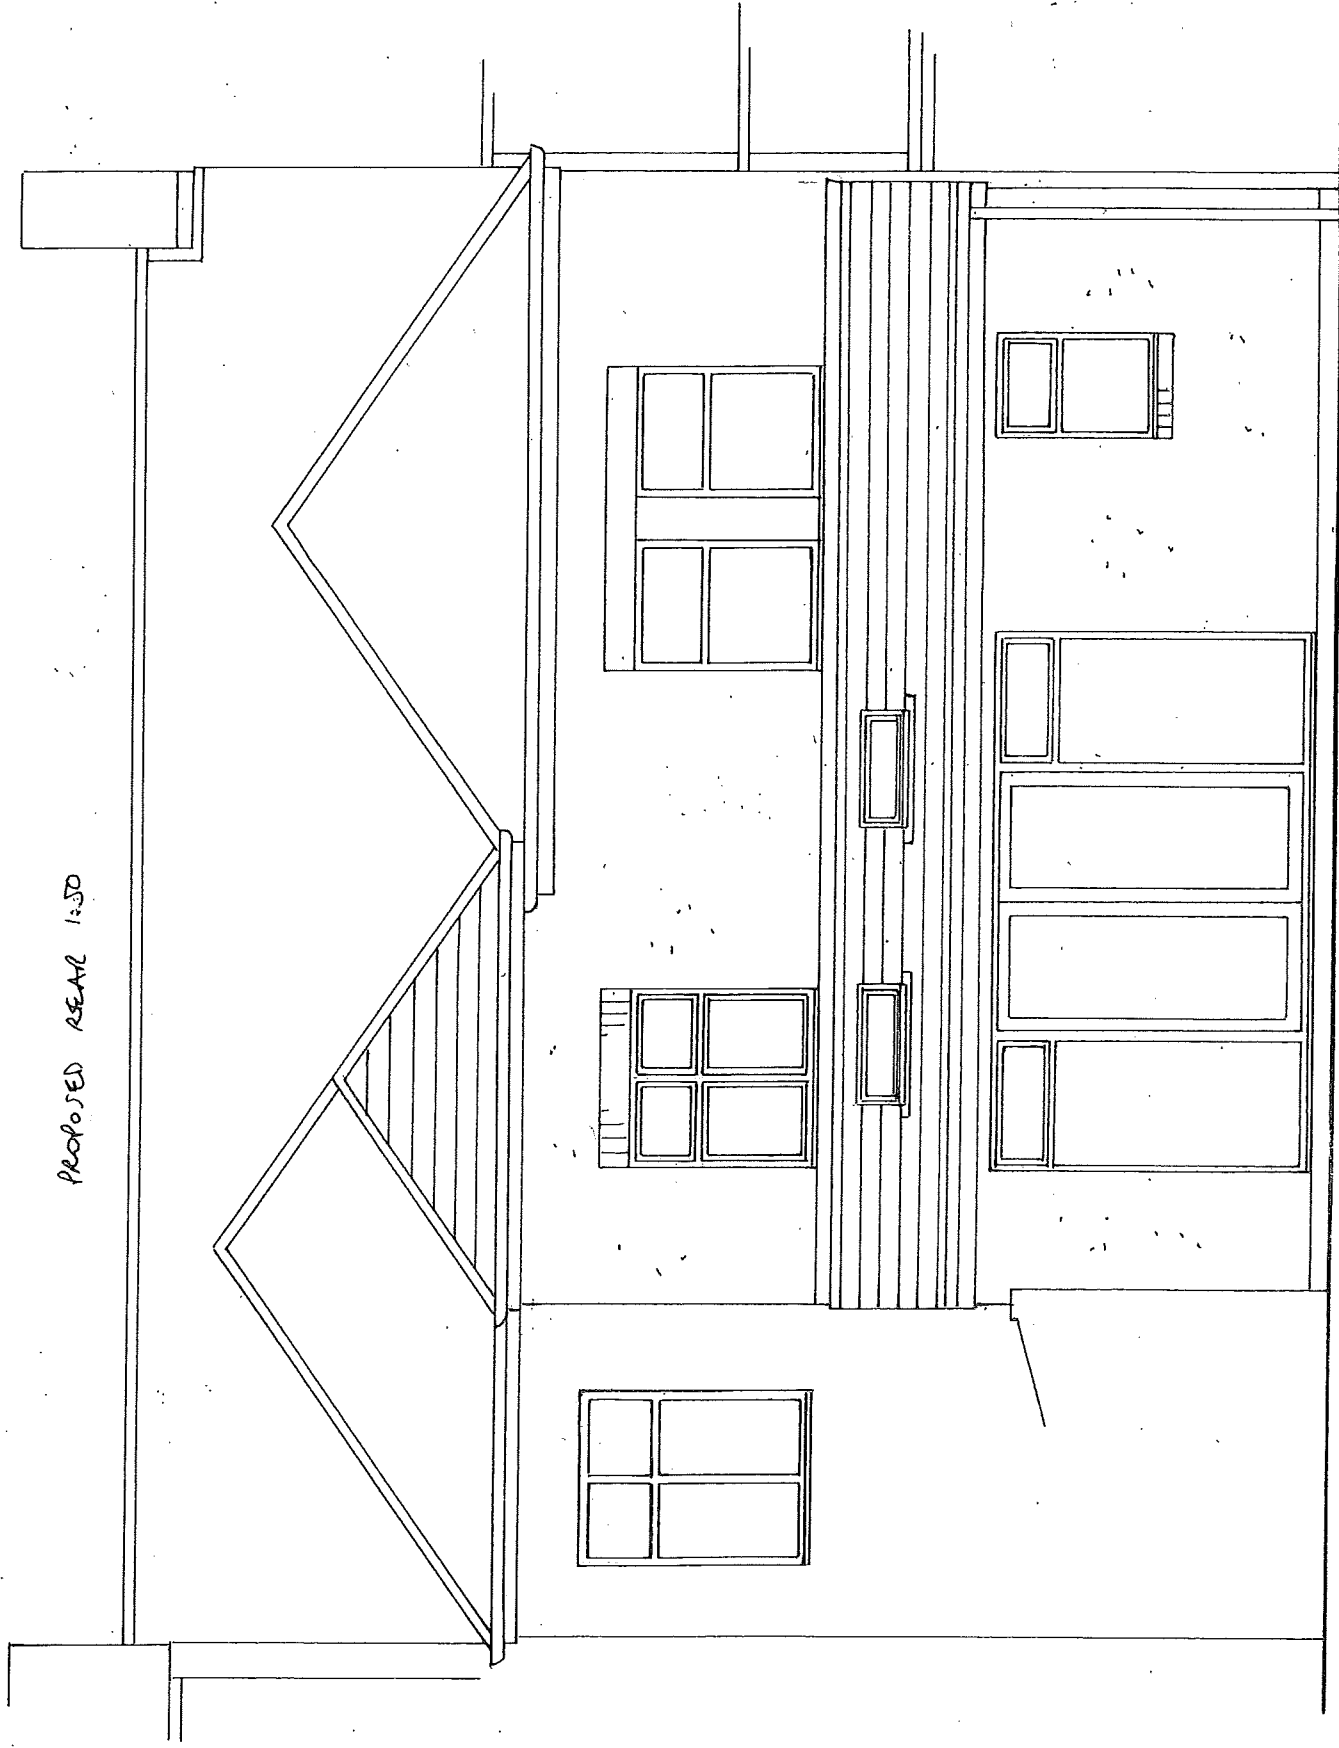

SLATE ROOFS, BLACK RW GOODS, CREAM RENDER, WHITE WVC FRAMES, ETC.
TO MATCH EXISTING AS CLOSELY AS POSSIBLE.

PROPOSED. FRONTAGE 1:100

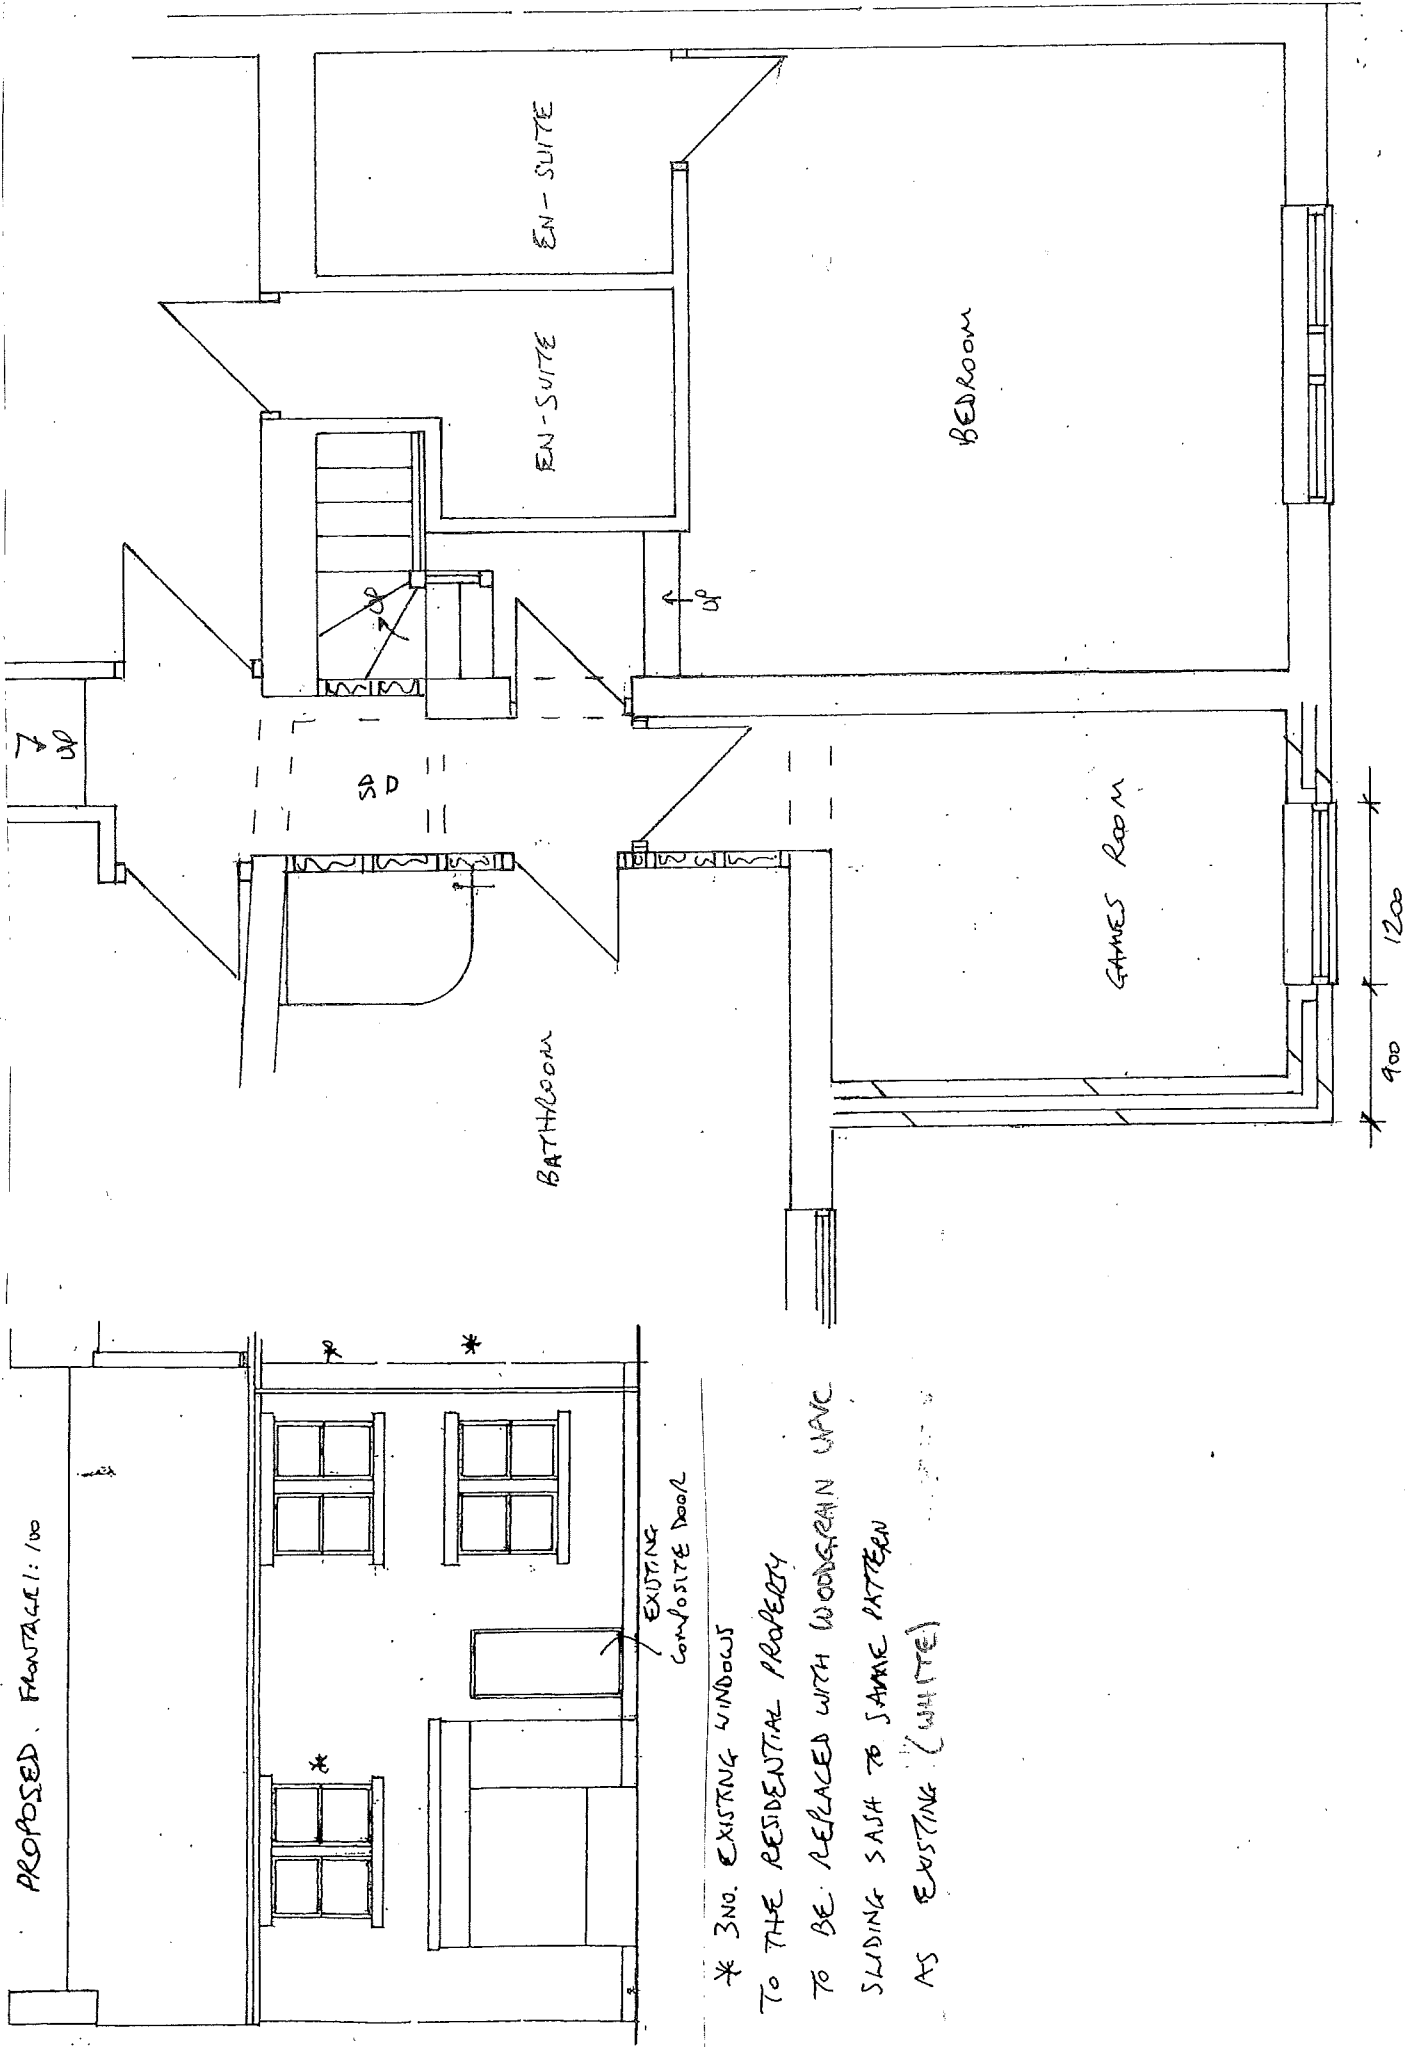

* 3 NO. EXISTING WINDOWS
TO THE RESIDENTIAL PROPERTY
TO BE REPLACED WITH WOODGRAN WVC
SLIDING SASH TO SAME PATTERN
AS EXISTING (WHITE)

PROPOSED EXTENSION TO 102 FRONT ST., EAST BOLDON
FOR MR. & MRS. SMITH
DRG NO 2