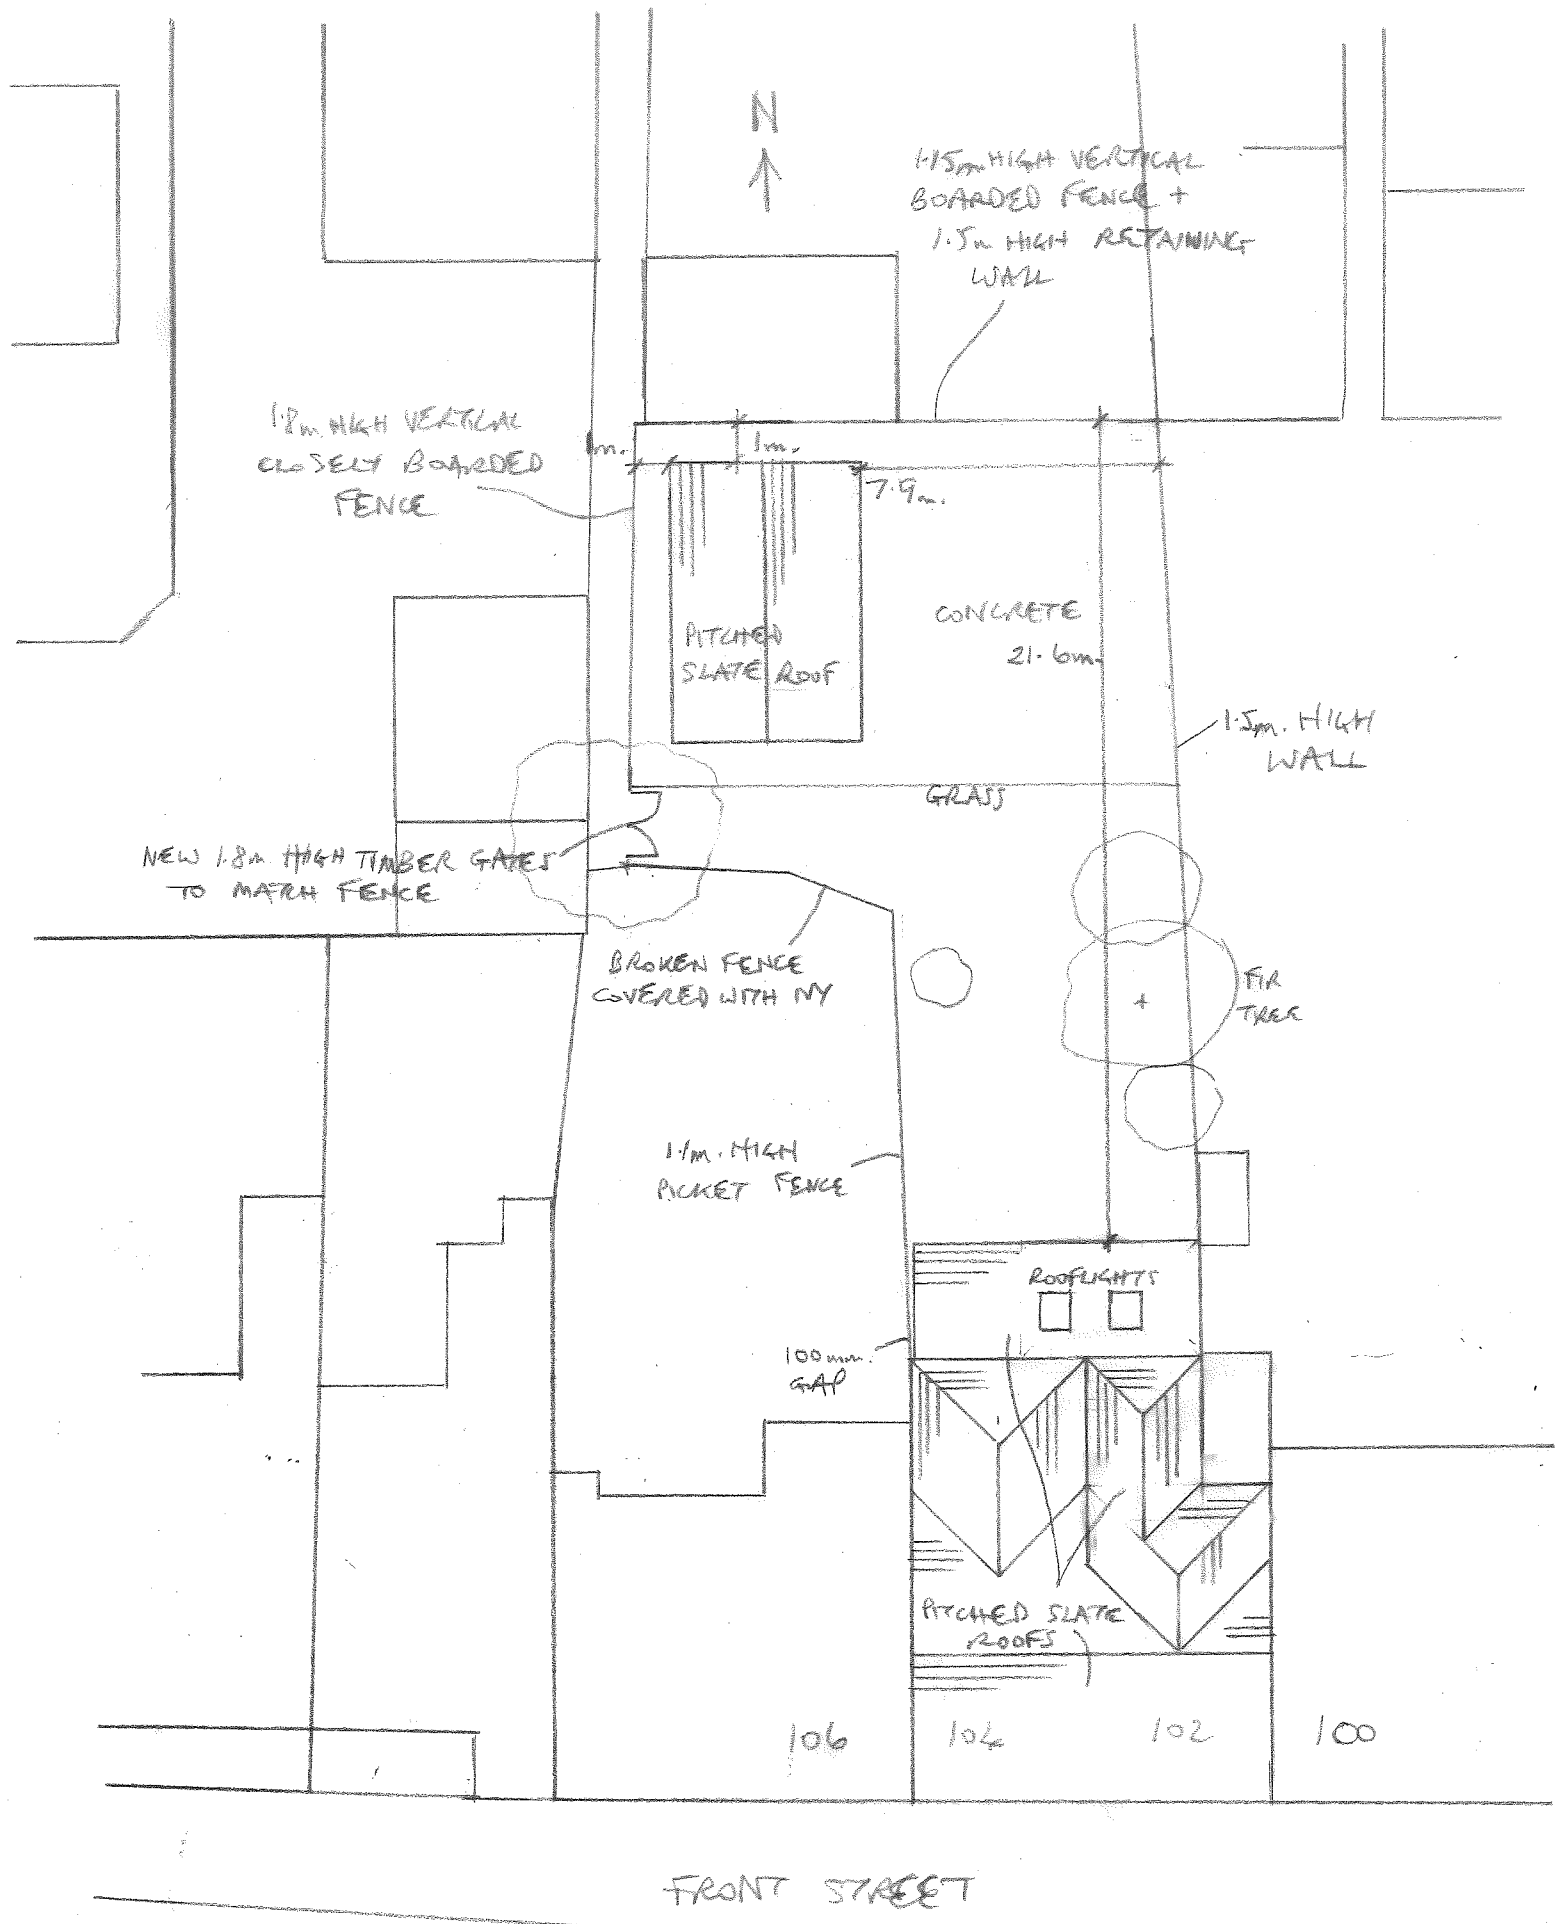

102 FRONT STREET, EAST BOLDON

SITE/ROOF PLAN 1:200

PROPOSED REN. A. 10/12/19 PATH