

Rev	Revision note	Date
A	ST/1133/17 - Existing Site Location Plan updated	10.12.17

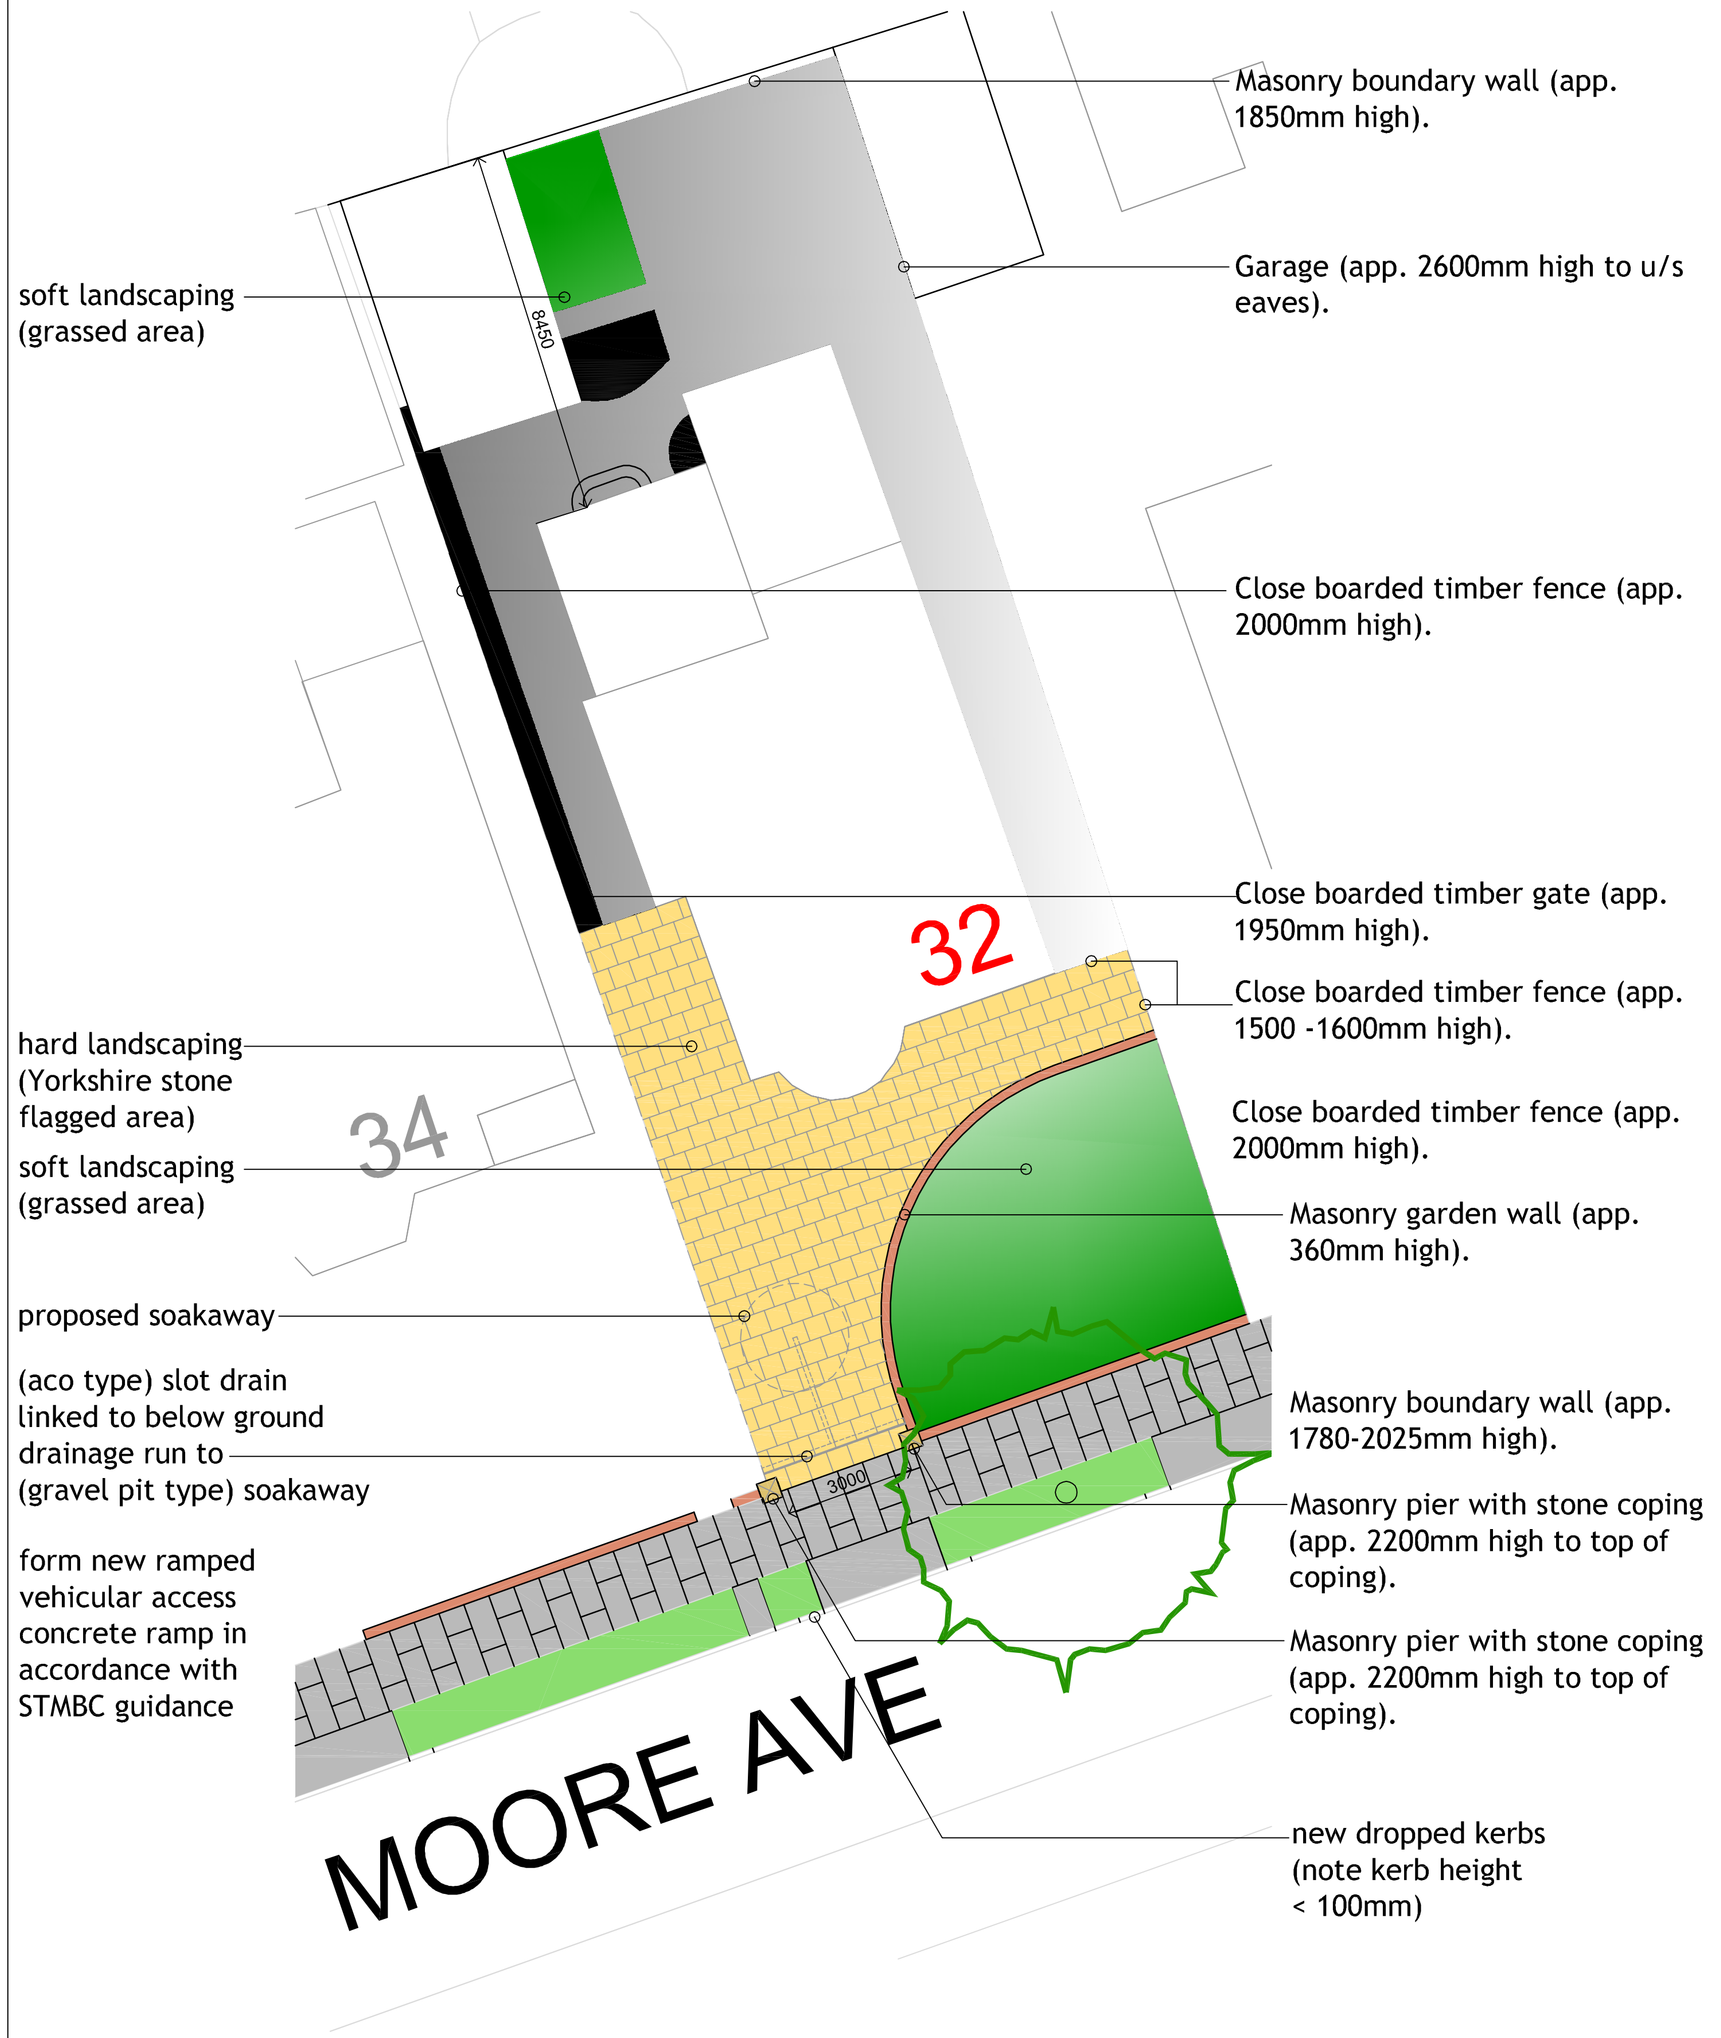

Existing Site Location Plan
(inc. Permission from ST/0823/14/FUL)

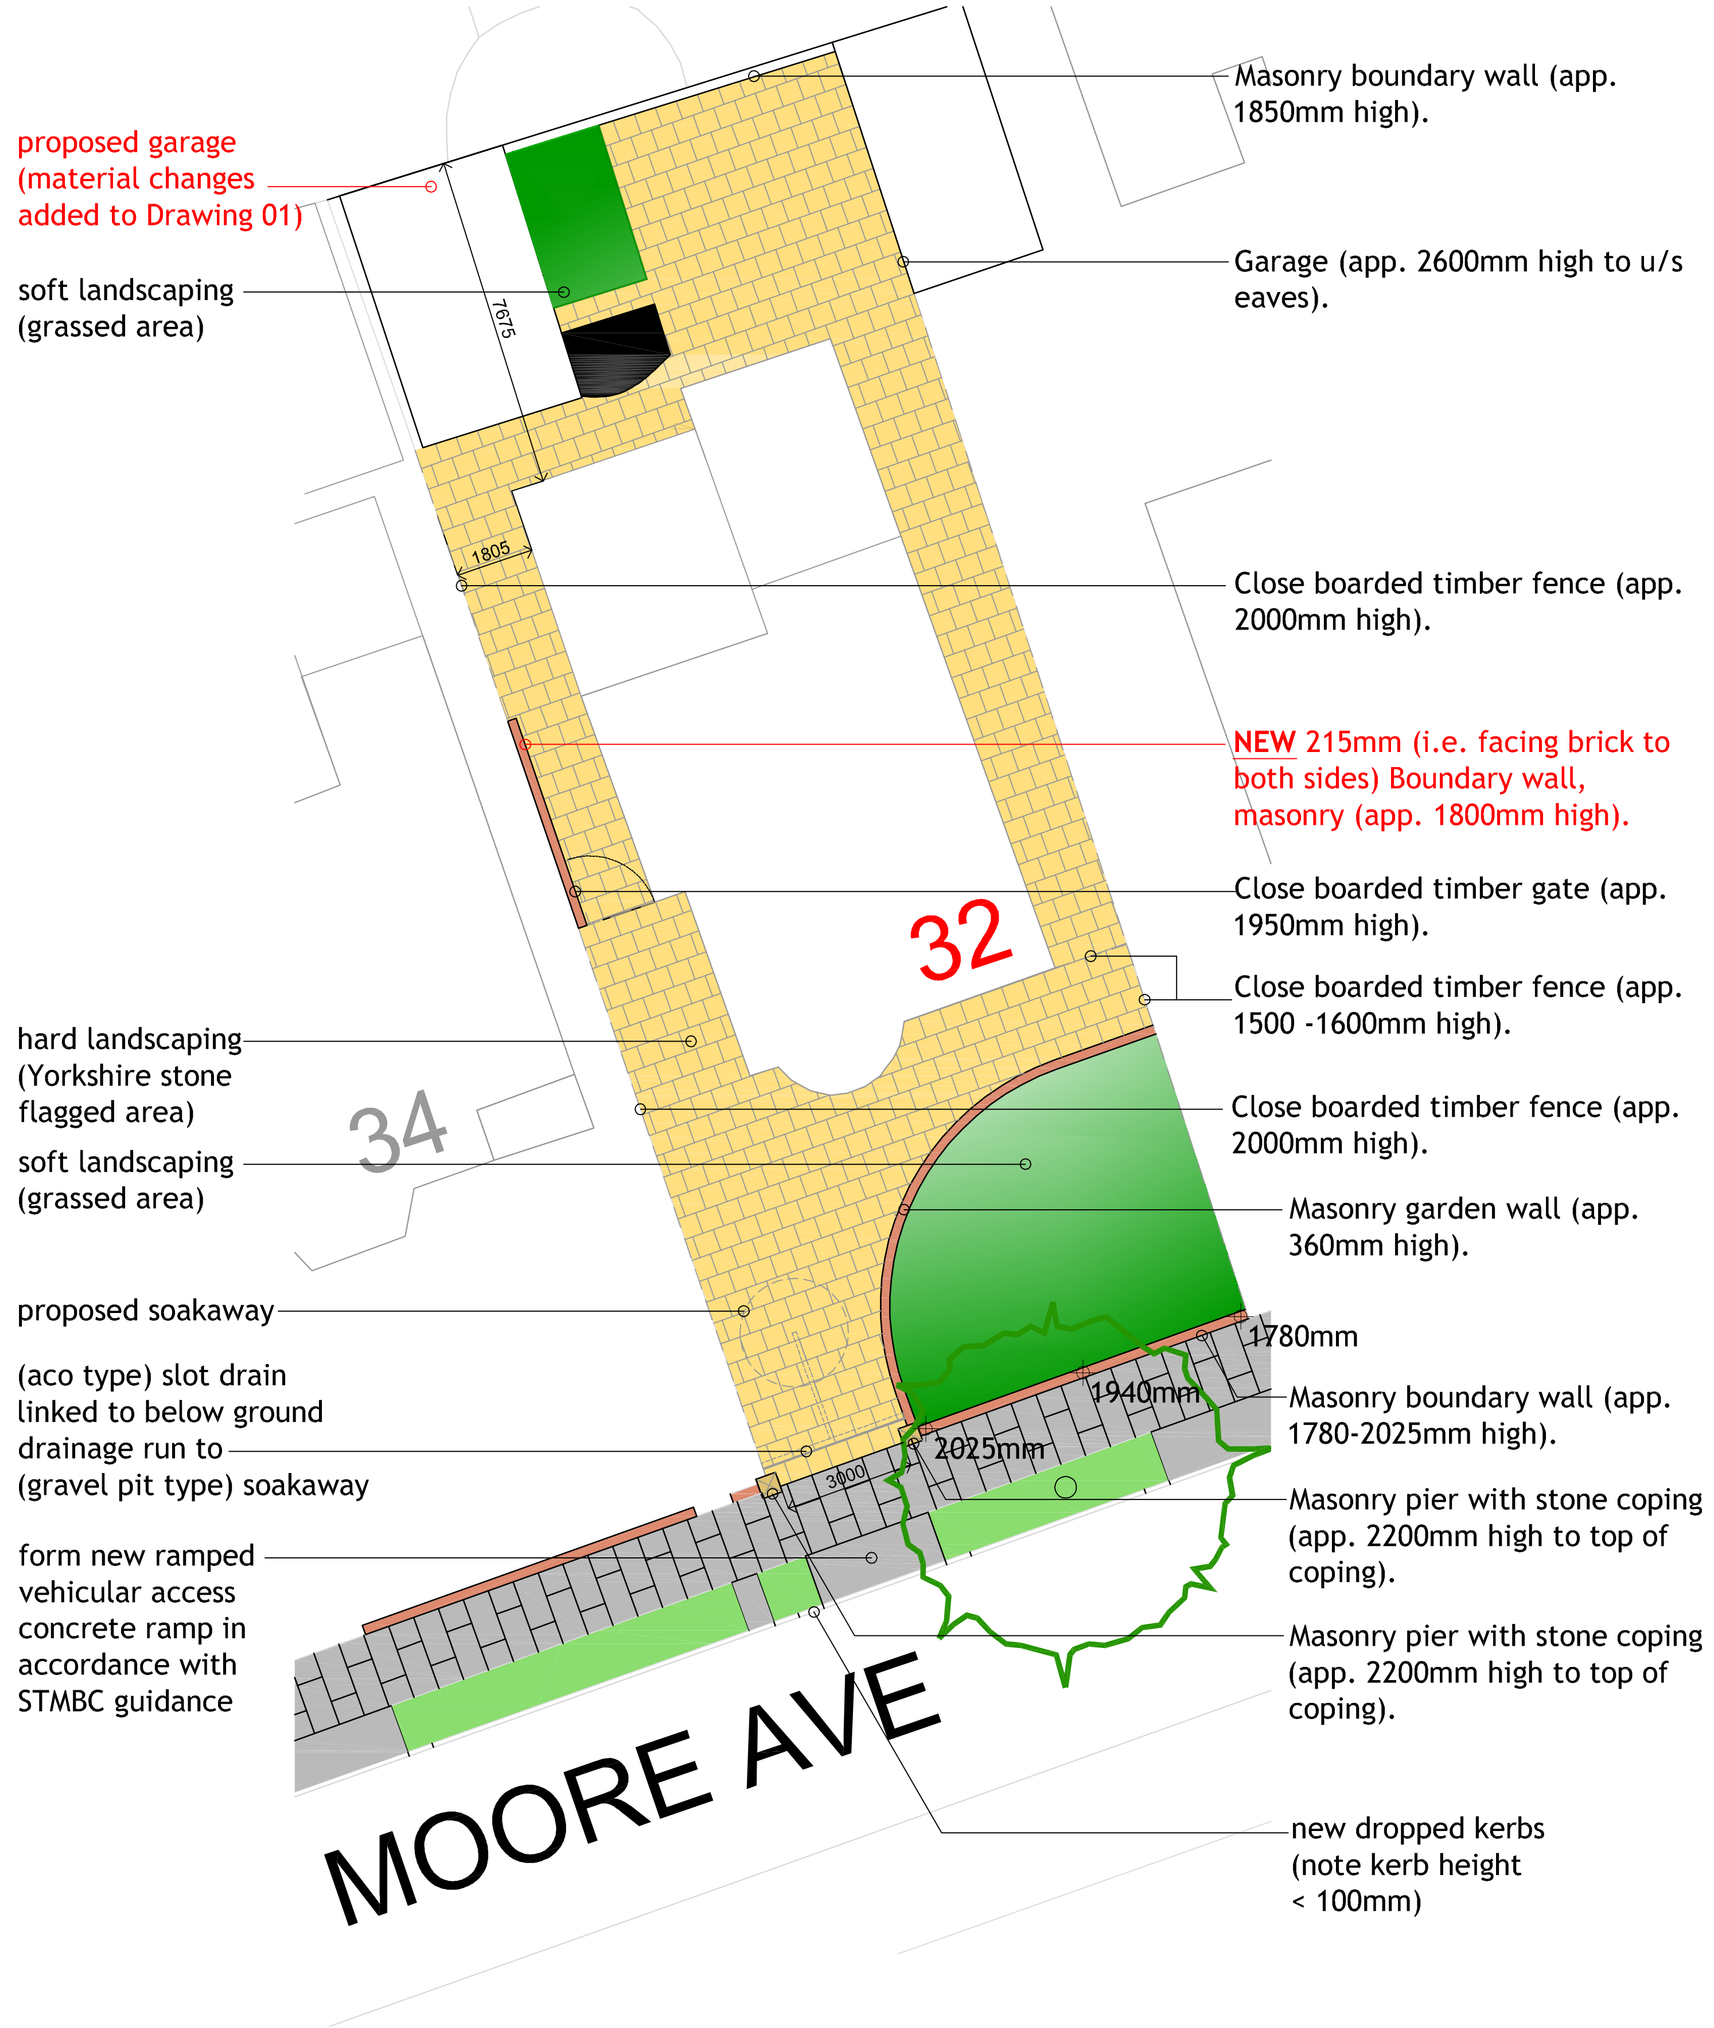

Proposed Site Location Plan

Client:	Client Email:	Tel:	Date:	Scale:
Mr & Mrs K Davis	kevin_davis15@msn.com	07961051247	20.03.13	1:100

Address:
Application Address -
32 Moore Avenue, South Shields,
Tyne & Wear, NE34 6AA

Replace existing rear sun room with a larger kitchen extension. Patio doors from rear bedroom to provide roof terrace onto the roof of the proposed kitchen extension. Horizontal cedar cladding to the walls of the existing detached garage. Erection of a 1.8m high brick boundary wall to side with no. 34 Moore Avenue.

Exist & Proposed Site Location Plan

Rev: 05A