
9 CAULDWELL VILLAS, S. SHIELDS

1:200 SITE/ROOF PLAN

PROPOSED

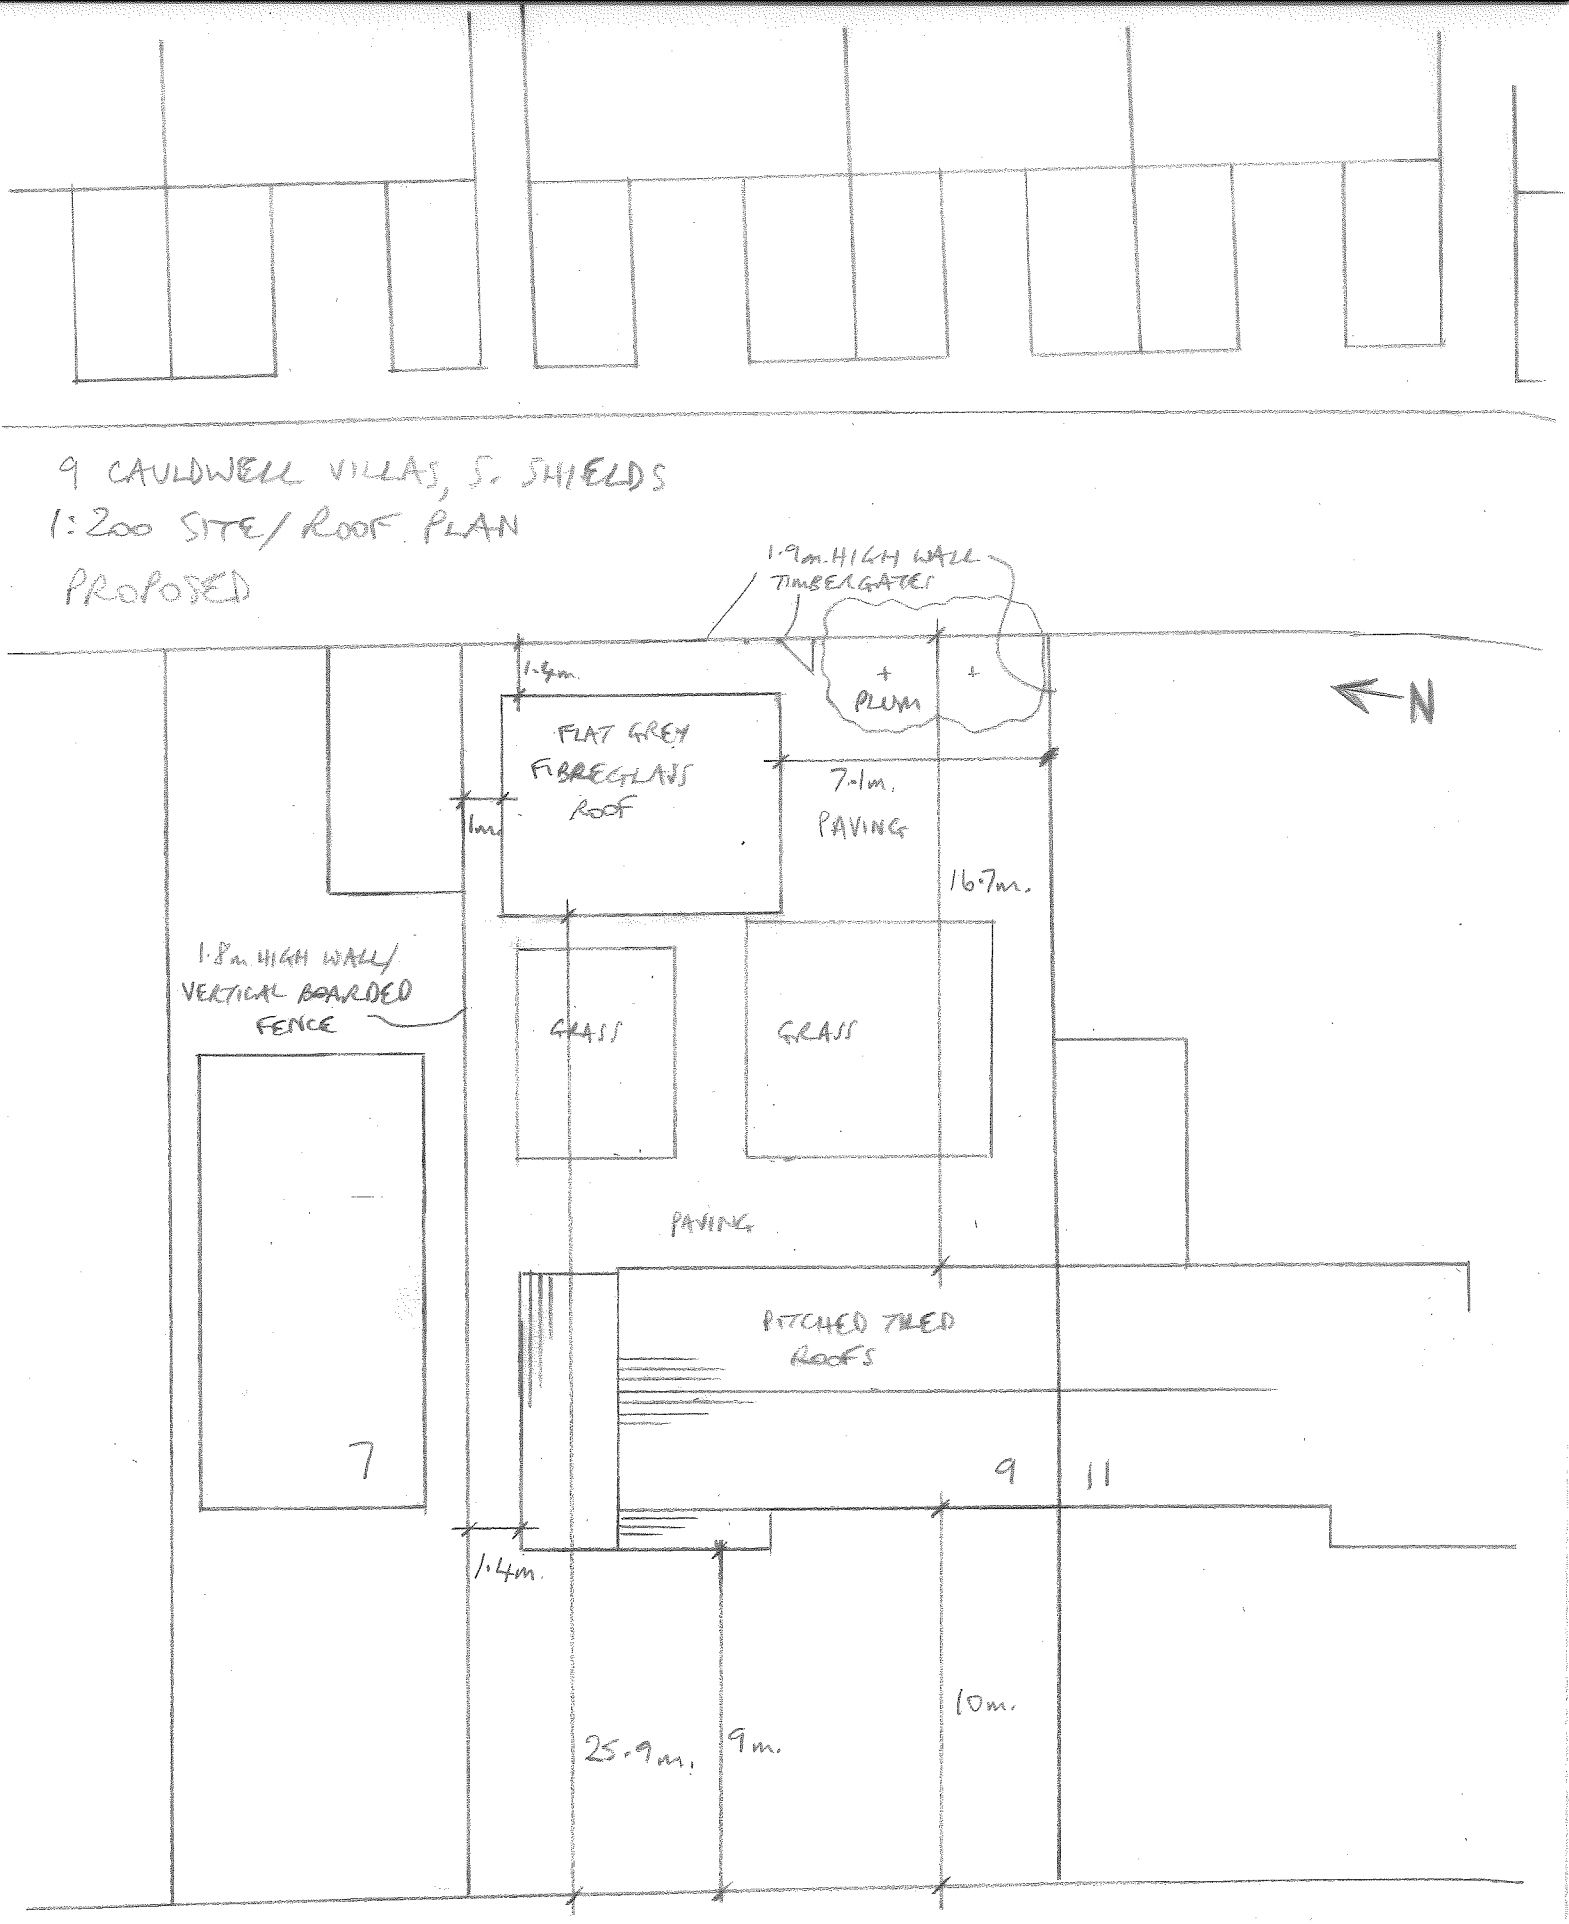

CAULDWELL VILLAS