

Conservatory Roof Supplies Limited

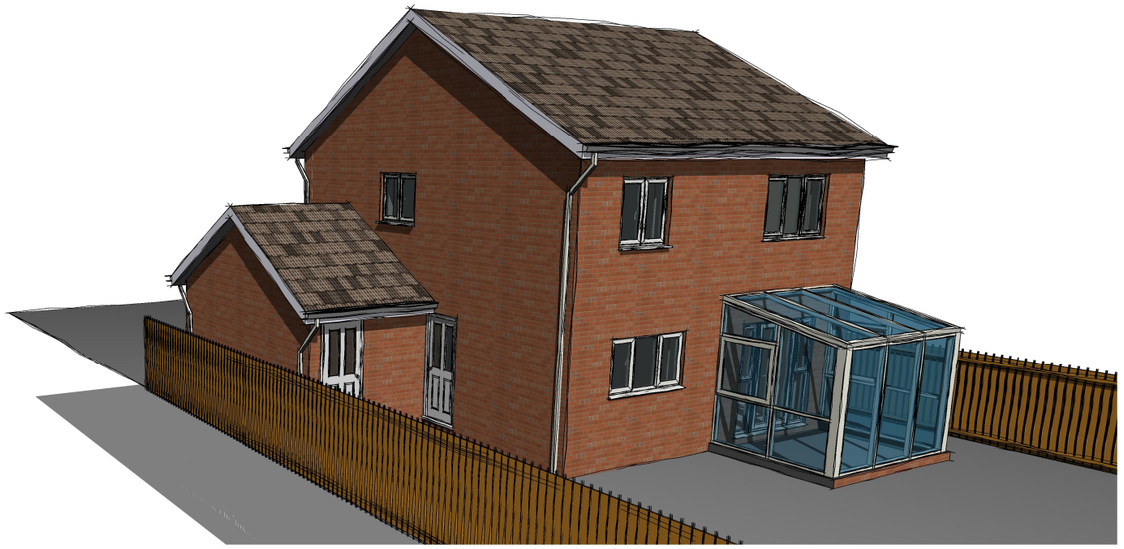

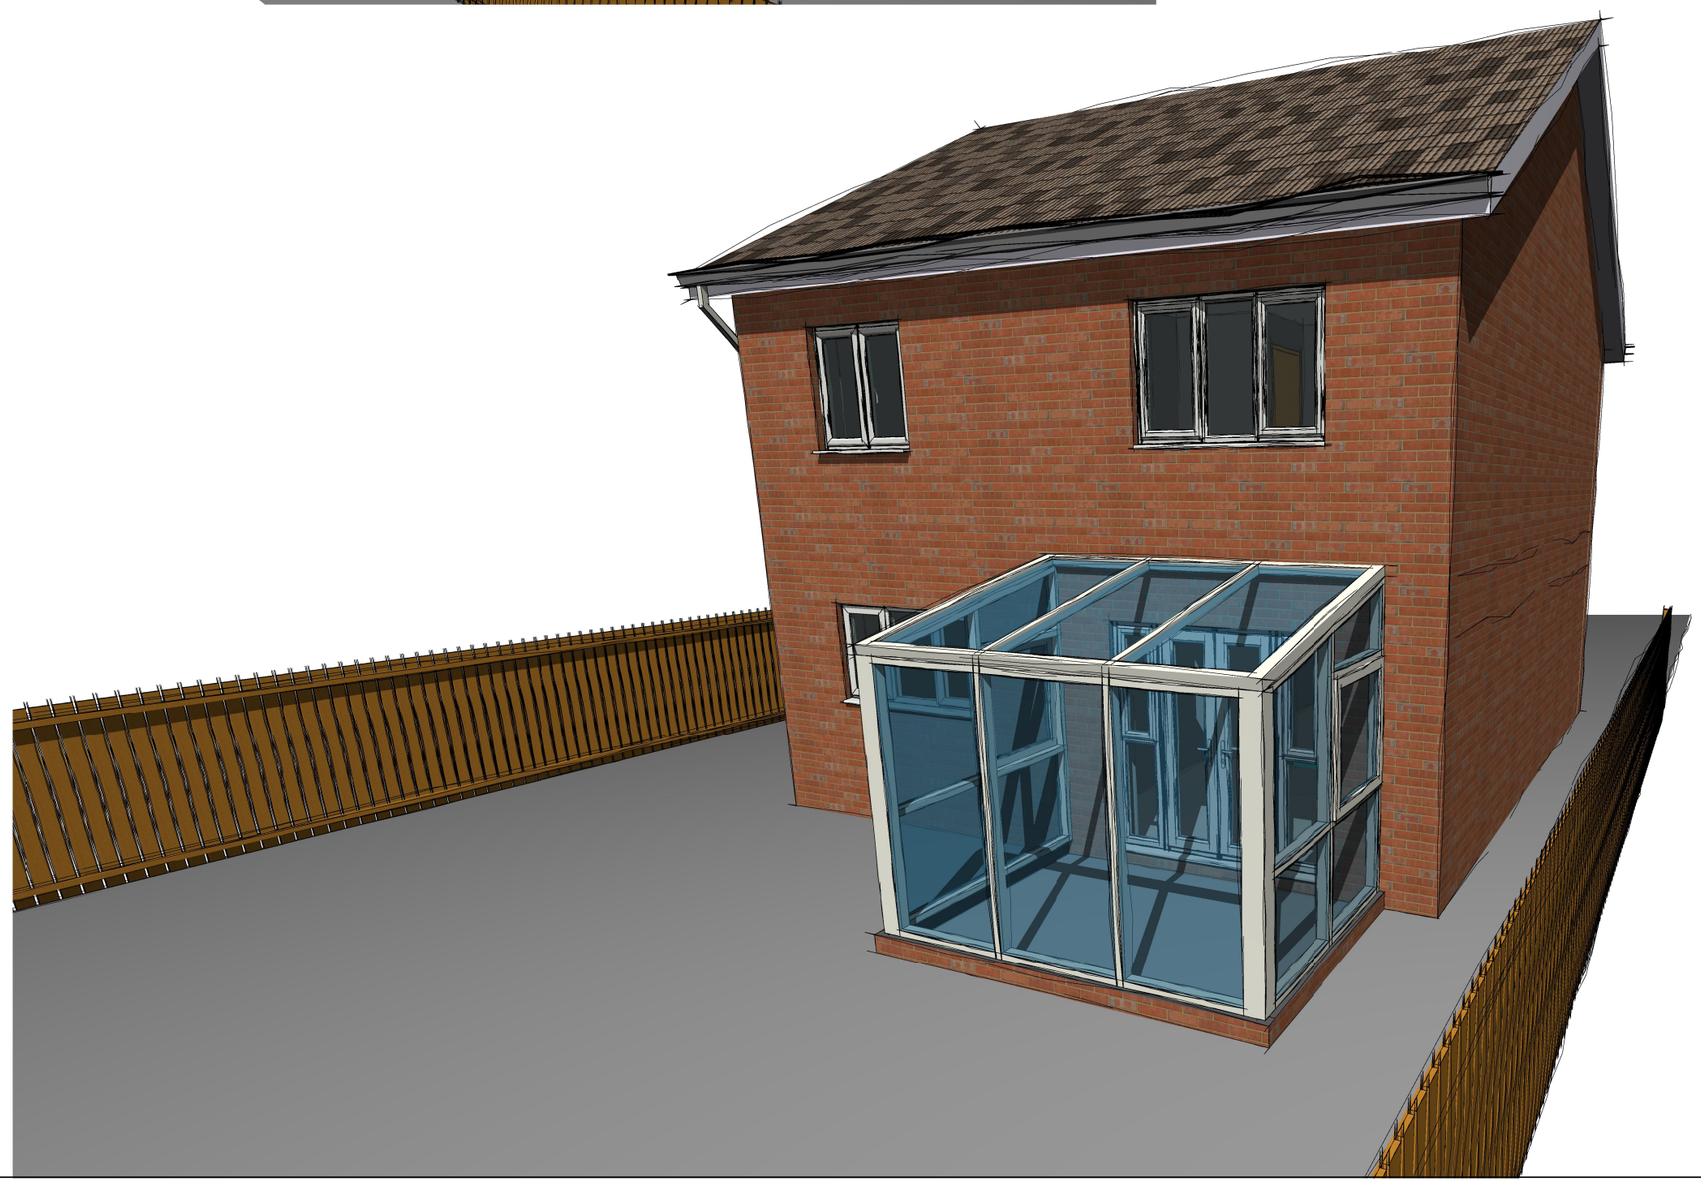

No.	Description	Date

North East
Architectural Services
Clervaux Exchange, Clervaux Terrace, Jarrow NE32 5UP
07455 980 354 admin@nearchitect.co.uk

Project	Extension to Dwelling		
Address	48 Brandling Court, South Shields		
Client	WENDY PRINGLE		
Sheet	EXISTING 3D VIEWS	Project No.	2020-02-14
Date	2020-02-20	Scale (@ A3)	
Drawing No.	A103		Rev