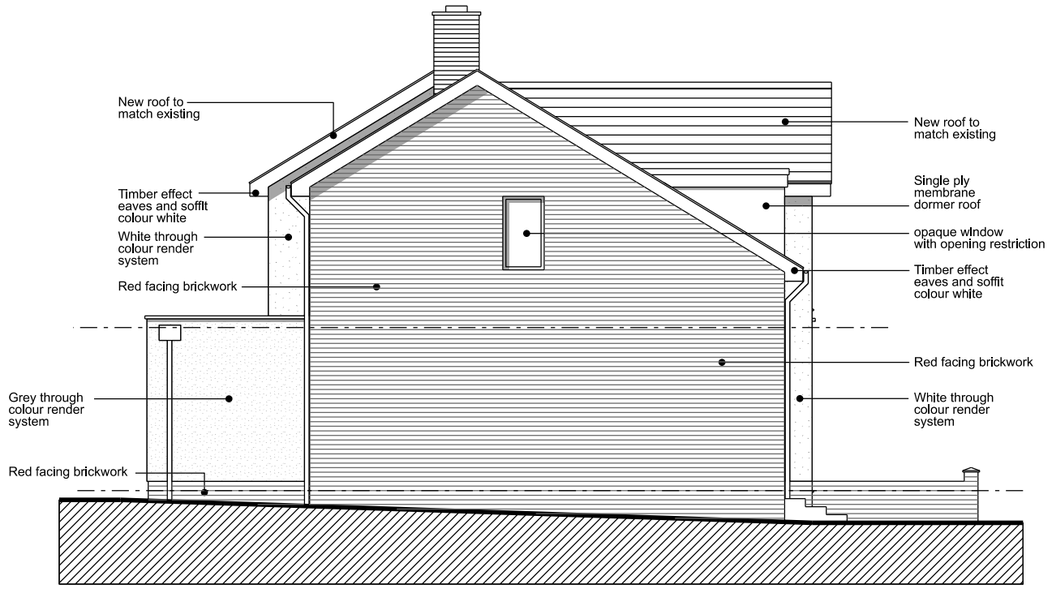

FITZARCHITECTS
6 Pier Point, Marine Walk, Sunderland, SR6 0PP
+44 (0)191 563 7025
www.fitzarchitects.co.uk

project: 24 hunter close
drawing: proposed side elevation south west
stage: planning

project no: 1476
date: March 2020

drawing no: AL (00) 0223
scale: 1:100 @ A3

north:

revision: A

A 05 06 2020 Window to side gable added to co-ordinate with first floor plan

RIBA Chartered Practice

Copyright of Fitz Architects Limited
Do not scale from drawing

50mm