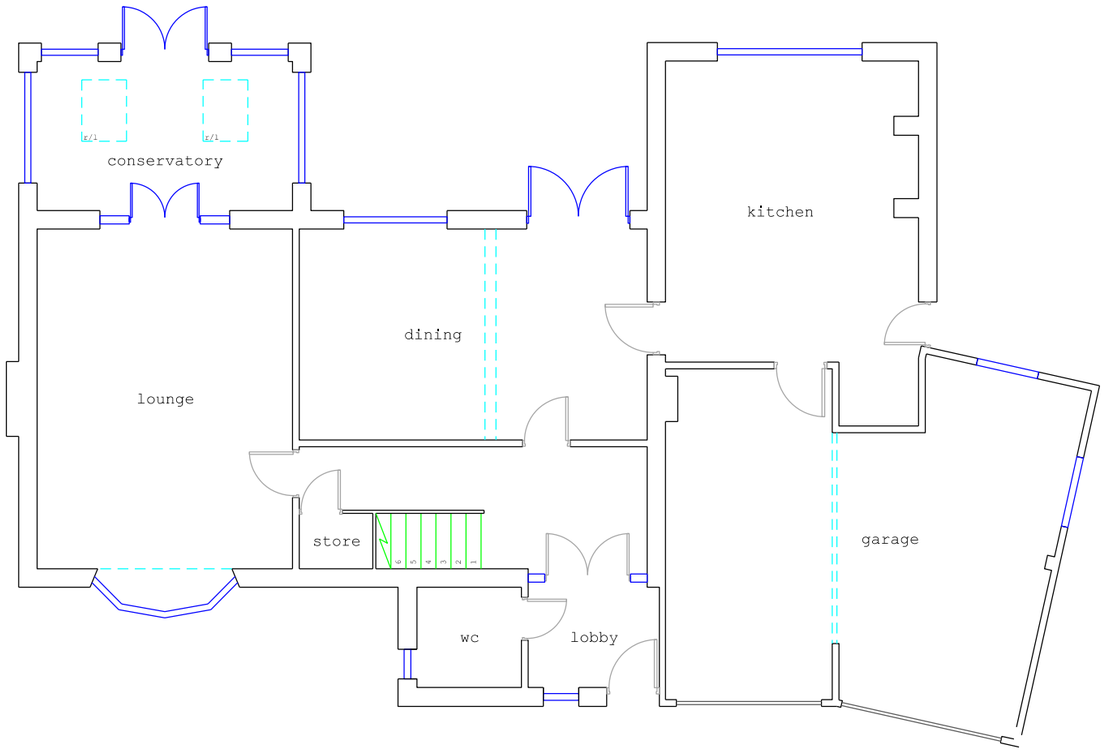

FITZARCHITECTS

6 Pier Point, Marine Walk, Sunderland, SR6 0PP
+44 (0)191 563 7025
www.fitzarchitects.co.uk

project: 24 hunter close
drawing: existing plan level 00
stage: planning

project no: 1476
drawing no: AL (00) 0100
date: March 2020
scale: 1:100 @ A3

north:

revision:

RIBA Chartered Practice

Copyright of Fitz Architects Limited
Do not scale from drawing

50mm