information is indicative only

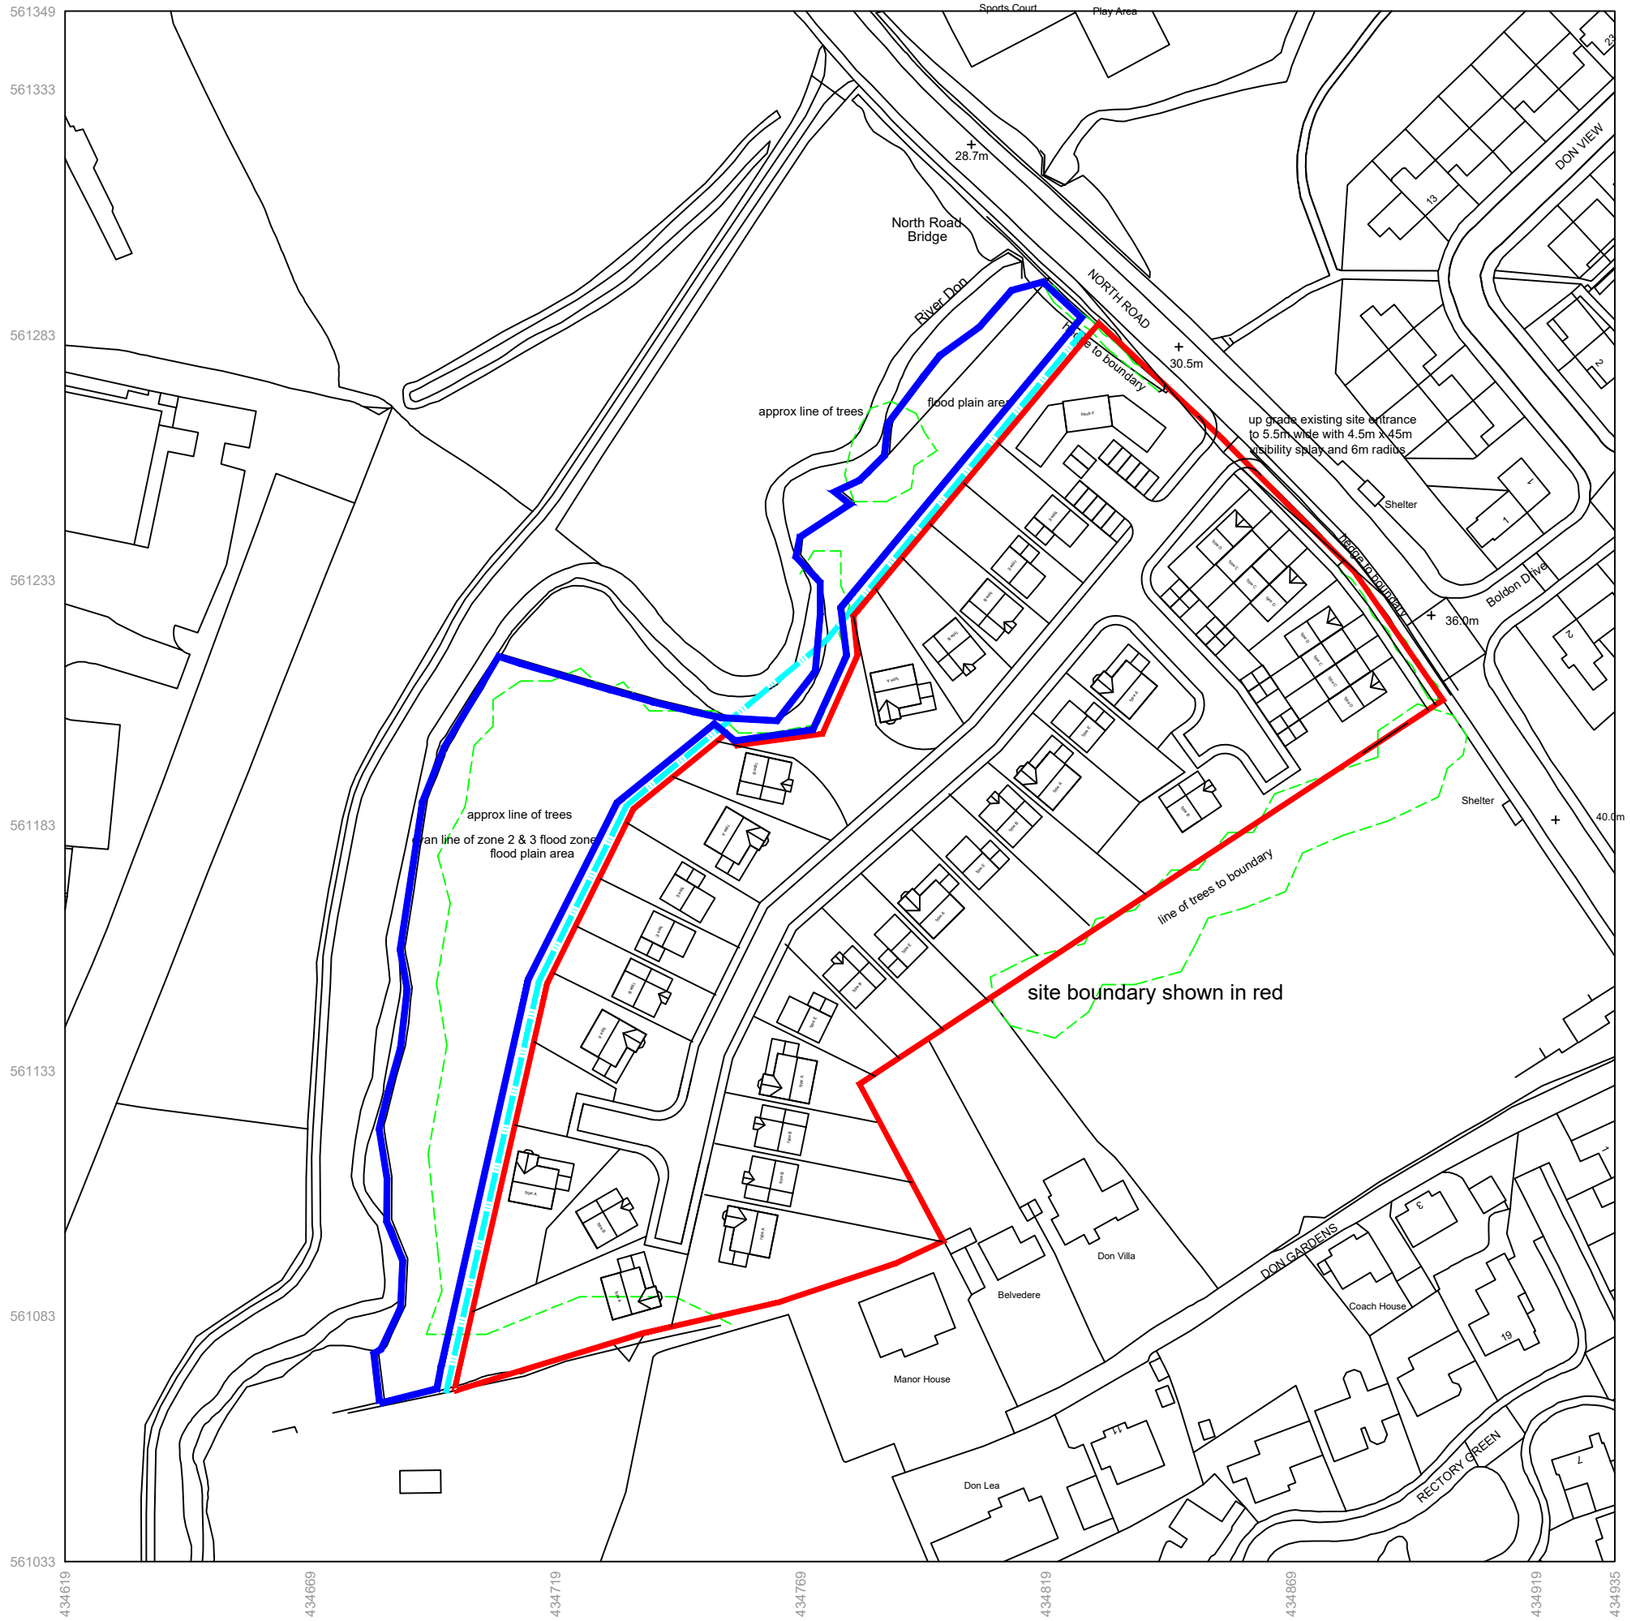

North

type A 2 story 4 bed 160m²
not including garage

type B 2 story 3 bed 110m²
not including garage

type C 3 story 4 bed town house132m²
with detached garage

type C 2½ story 3 bed town house 112m²
with detached garage

type E 2 story 3 bed 95m²
not including garage

block F 3 story, 9 no 2 bed apartments 50m²
12no parking bays

rev A, 05.10.20 alter turning head and omit 1no type B property

cummings
Architects Limited
17 Killingworth Drive • Sunderland • SR4 8QQ• Tel: 07985442755
e-mail: info@cummingsarchitects.co.uk

PROJECT
Land North Road, West Boldon

DRAWING TITLE
proposed plan

DATE	SCALE	JOB NO	DRAWING NO	REV
04.12.19	1250@ A3	19085	02	A

Drawing and design copyright of : Cummings Architects Limited. Cummings Architects LTD. accepts no liability to third parties arising out of the unlawful reproduction or use of this drawing.
Dimensions to be confirmed on site before work commences & ordering of materials. Any discrepancies must be reported to Architect before any work is undertaken. This drawing is to be read in conjunction with relevant consultants information and specifications.

A Member of the Royal Institute of British Architects