
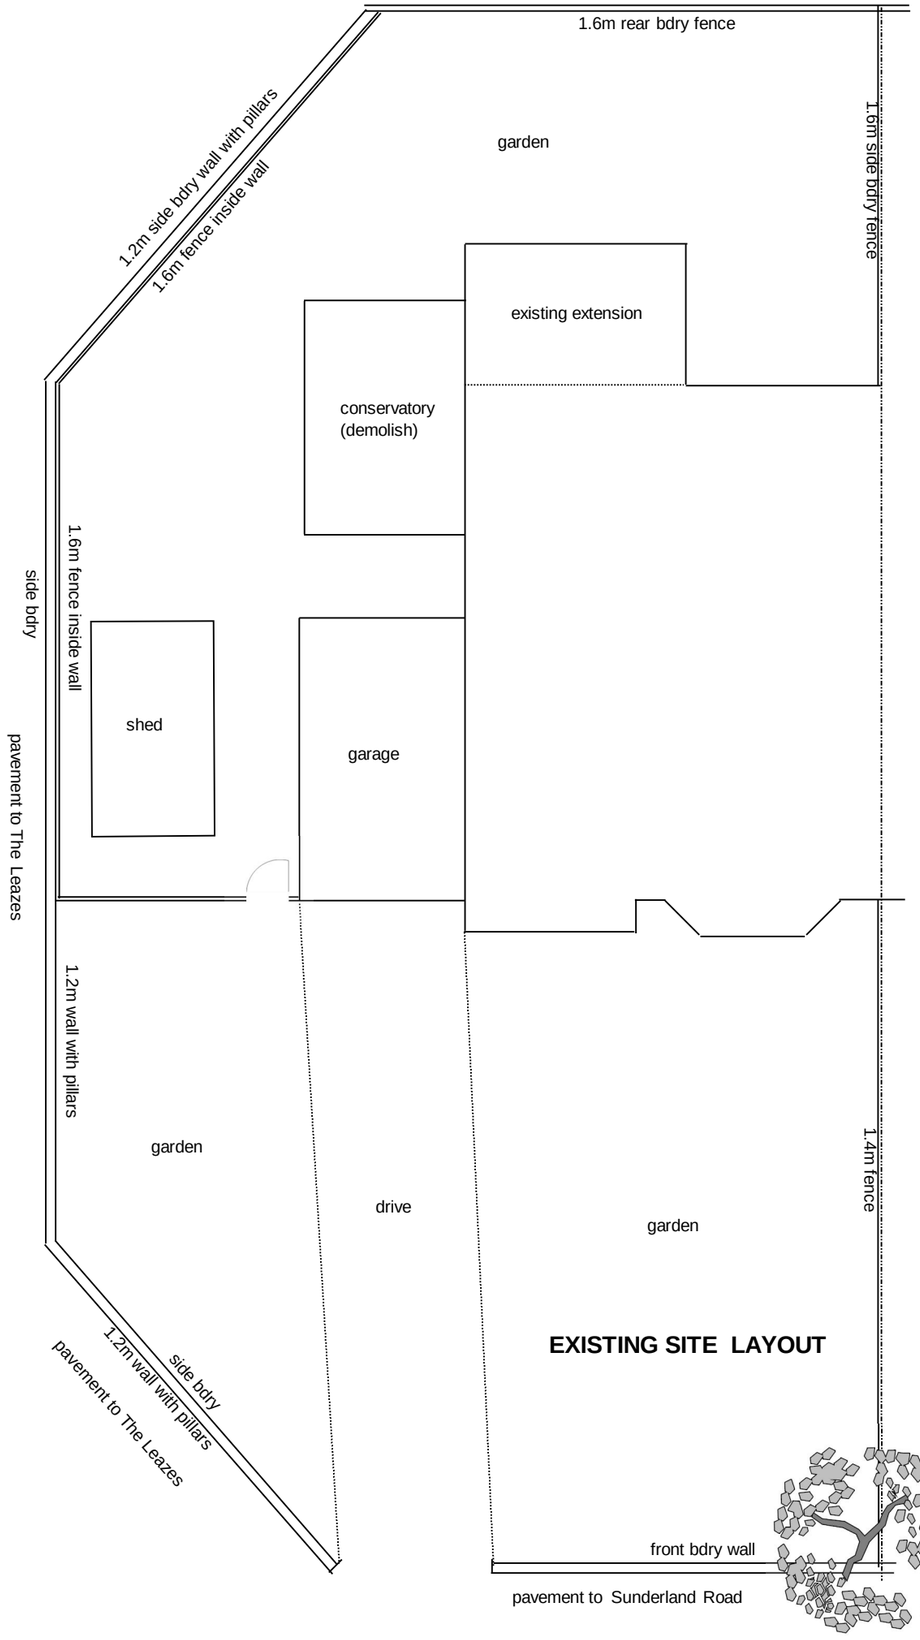


EXISTING SITE LAYOUT

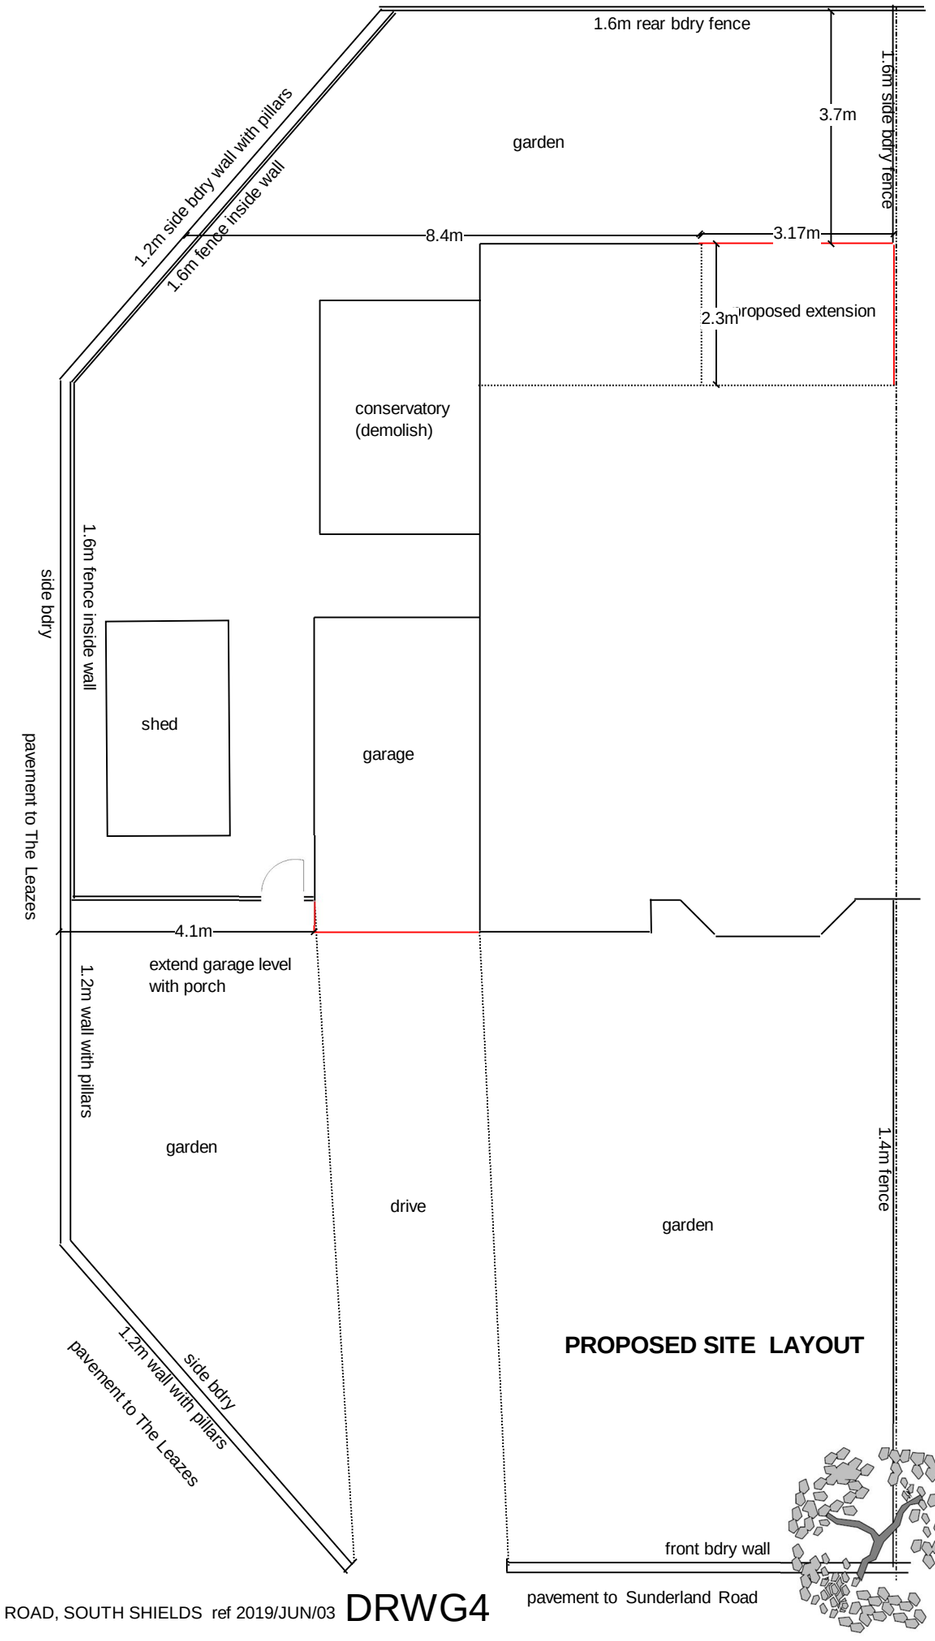

PROPOSED SITE LAYOUT

206 SUNDERLAND ROAD, SOUTH SHIELDS ref 2019/JUN/03 DRWG4