

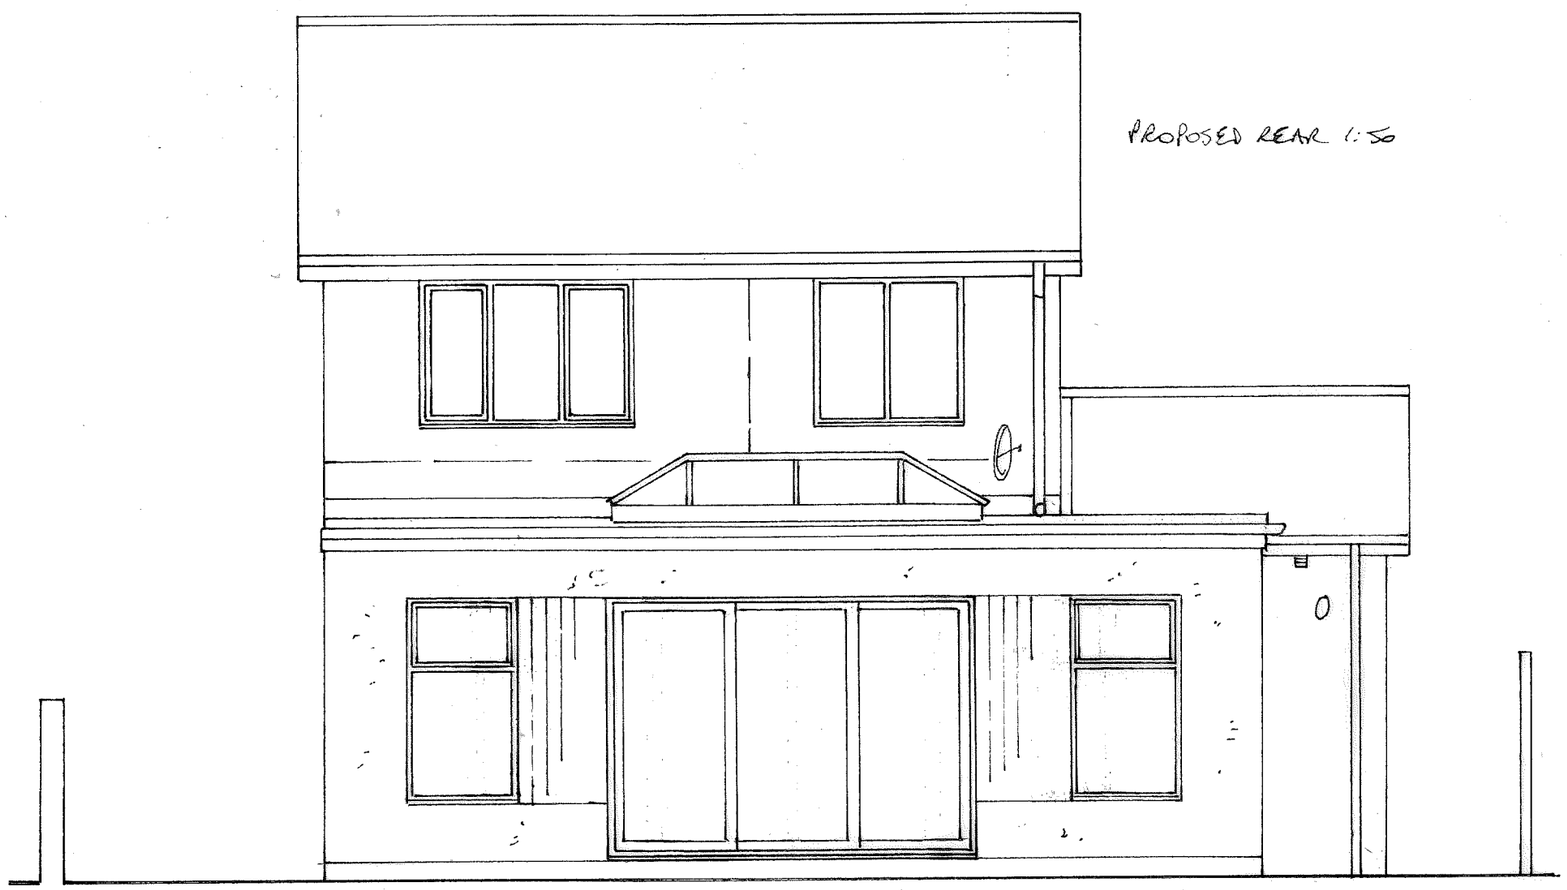


PROPOSED REAR 1:50

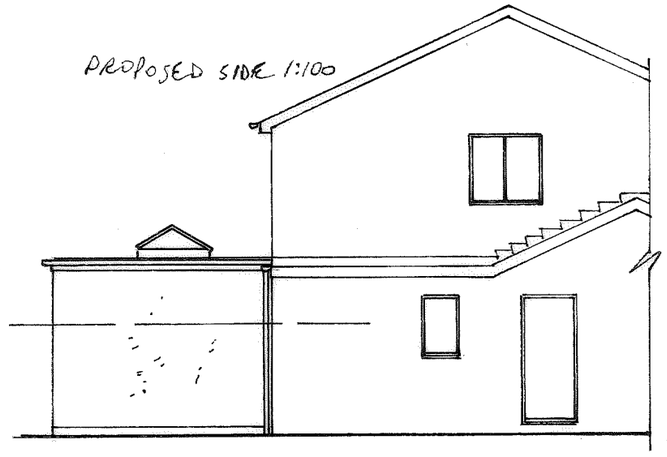

PROPOSED SIDE 1:100

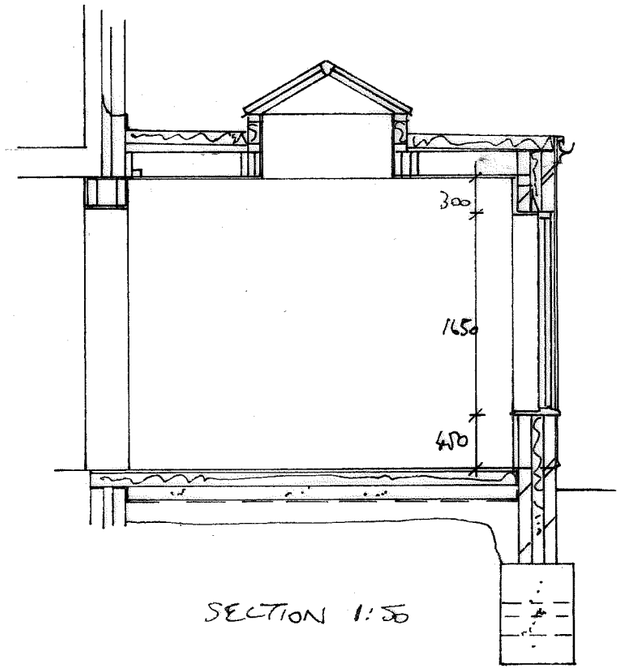

SECTION 1:50

FACING BRICK, WHITE UPVC RW GOODS/FASCIAS/FRAMES, ETC. TO MATCH EXISTING AS CLOSELY AS POSSIBLE. DARK GREY FIBREGLASS ROOF FINISH. THROUGH COLOUR RENDER & CEDAR CLADDING AS SHOWN. (WHITE RENDER TO MATCH EXISTING FRONTAGE).

PROPOSED EXTENSION TO 49 BRANDLING COURT, S.SHIELDS
FOR MR. SEALES **DRG NO 1**