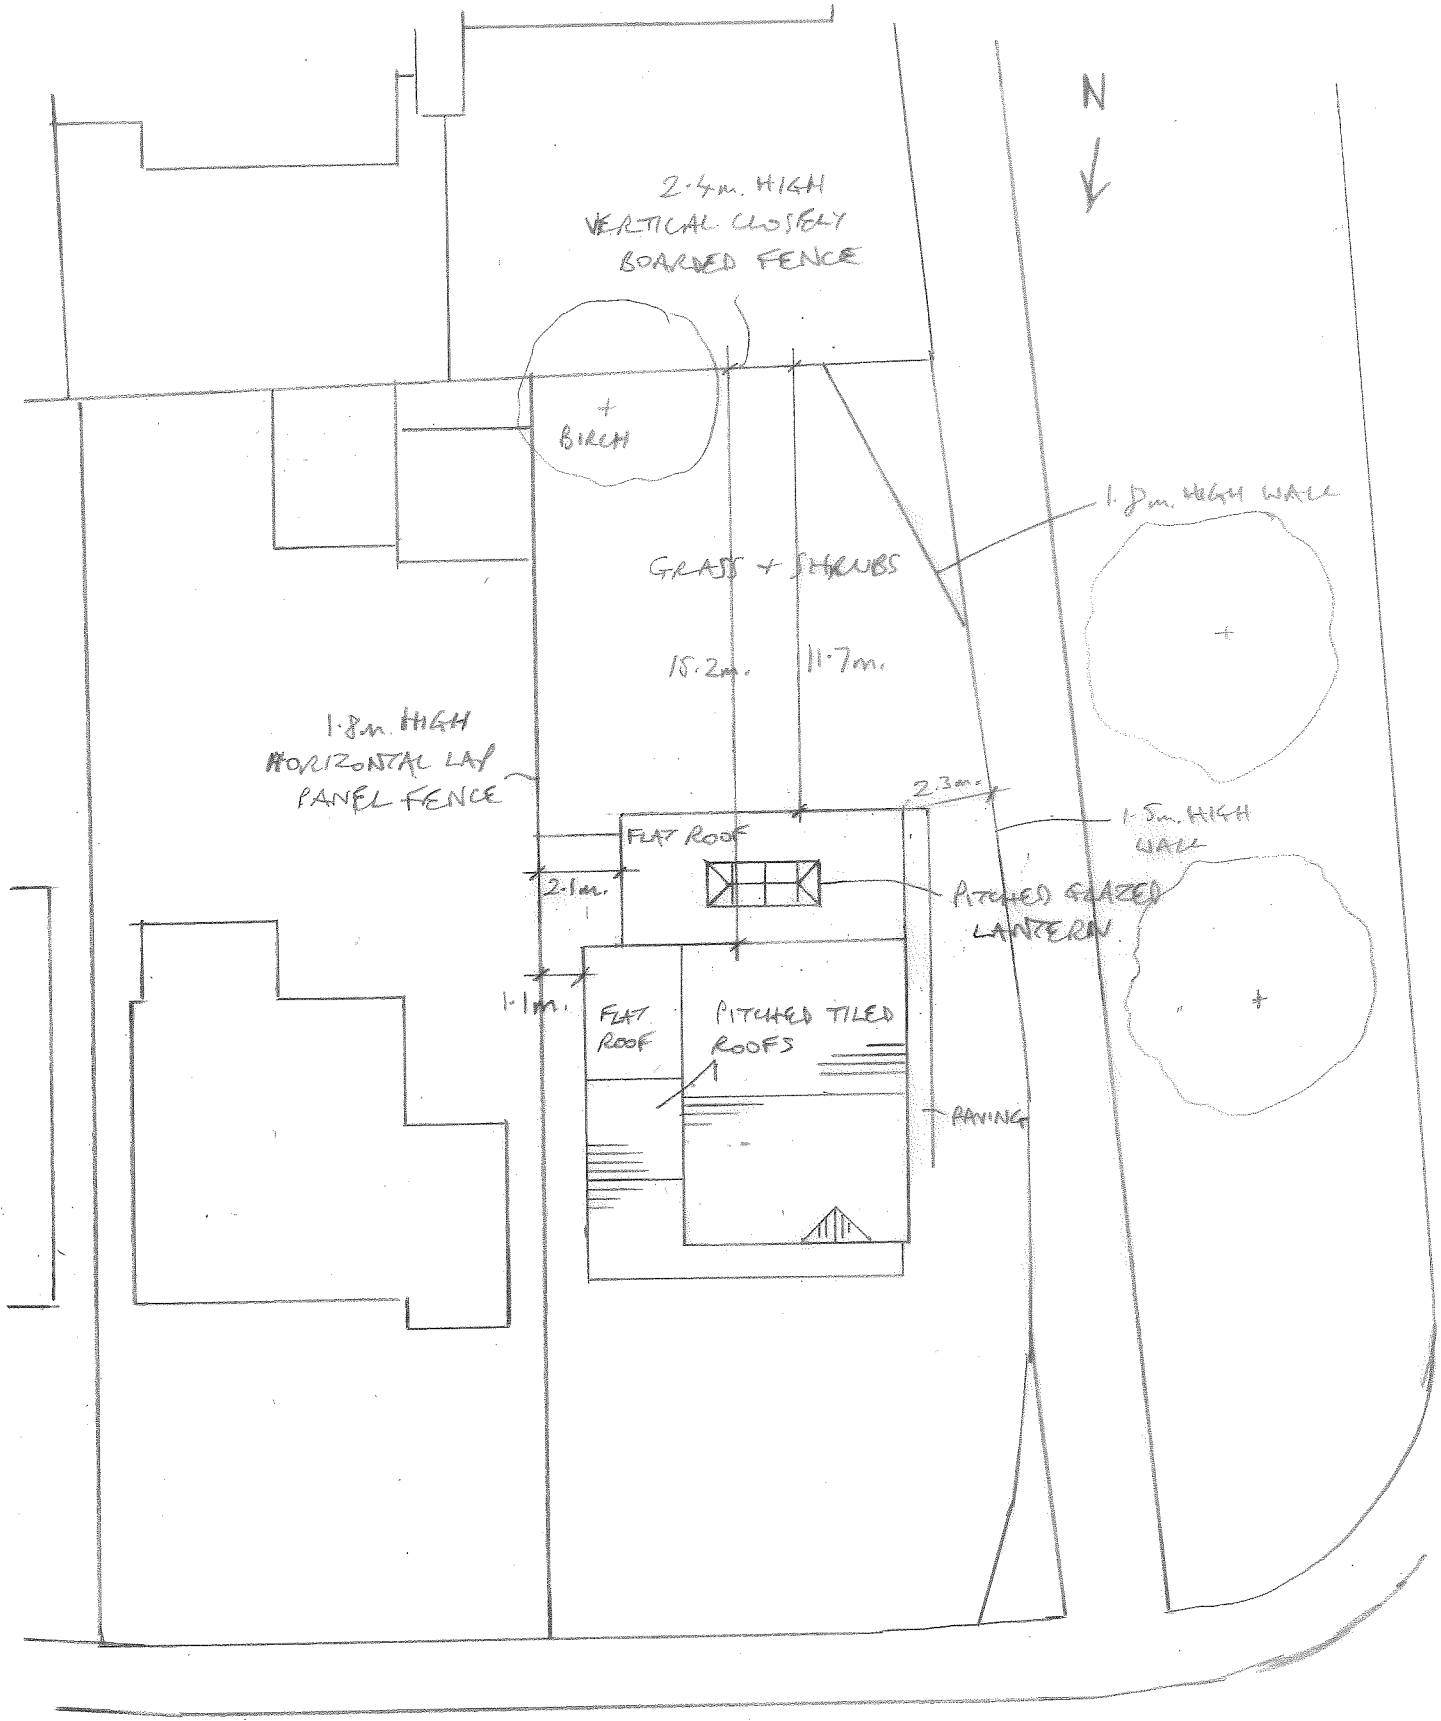


49 BRANDLING COURT, S. SHIELDS
SITE/ ROOF PLAN 1:200 PROPOSED