
UK MAP CENTRE .com

North

25m

Scale 1:1250

Map data

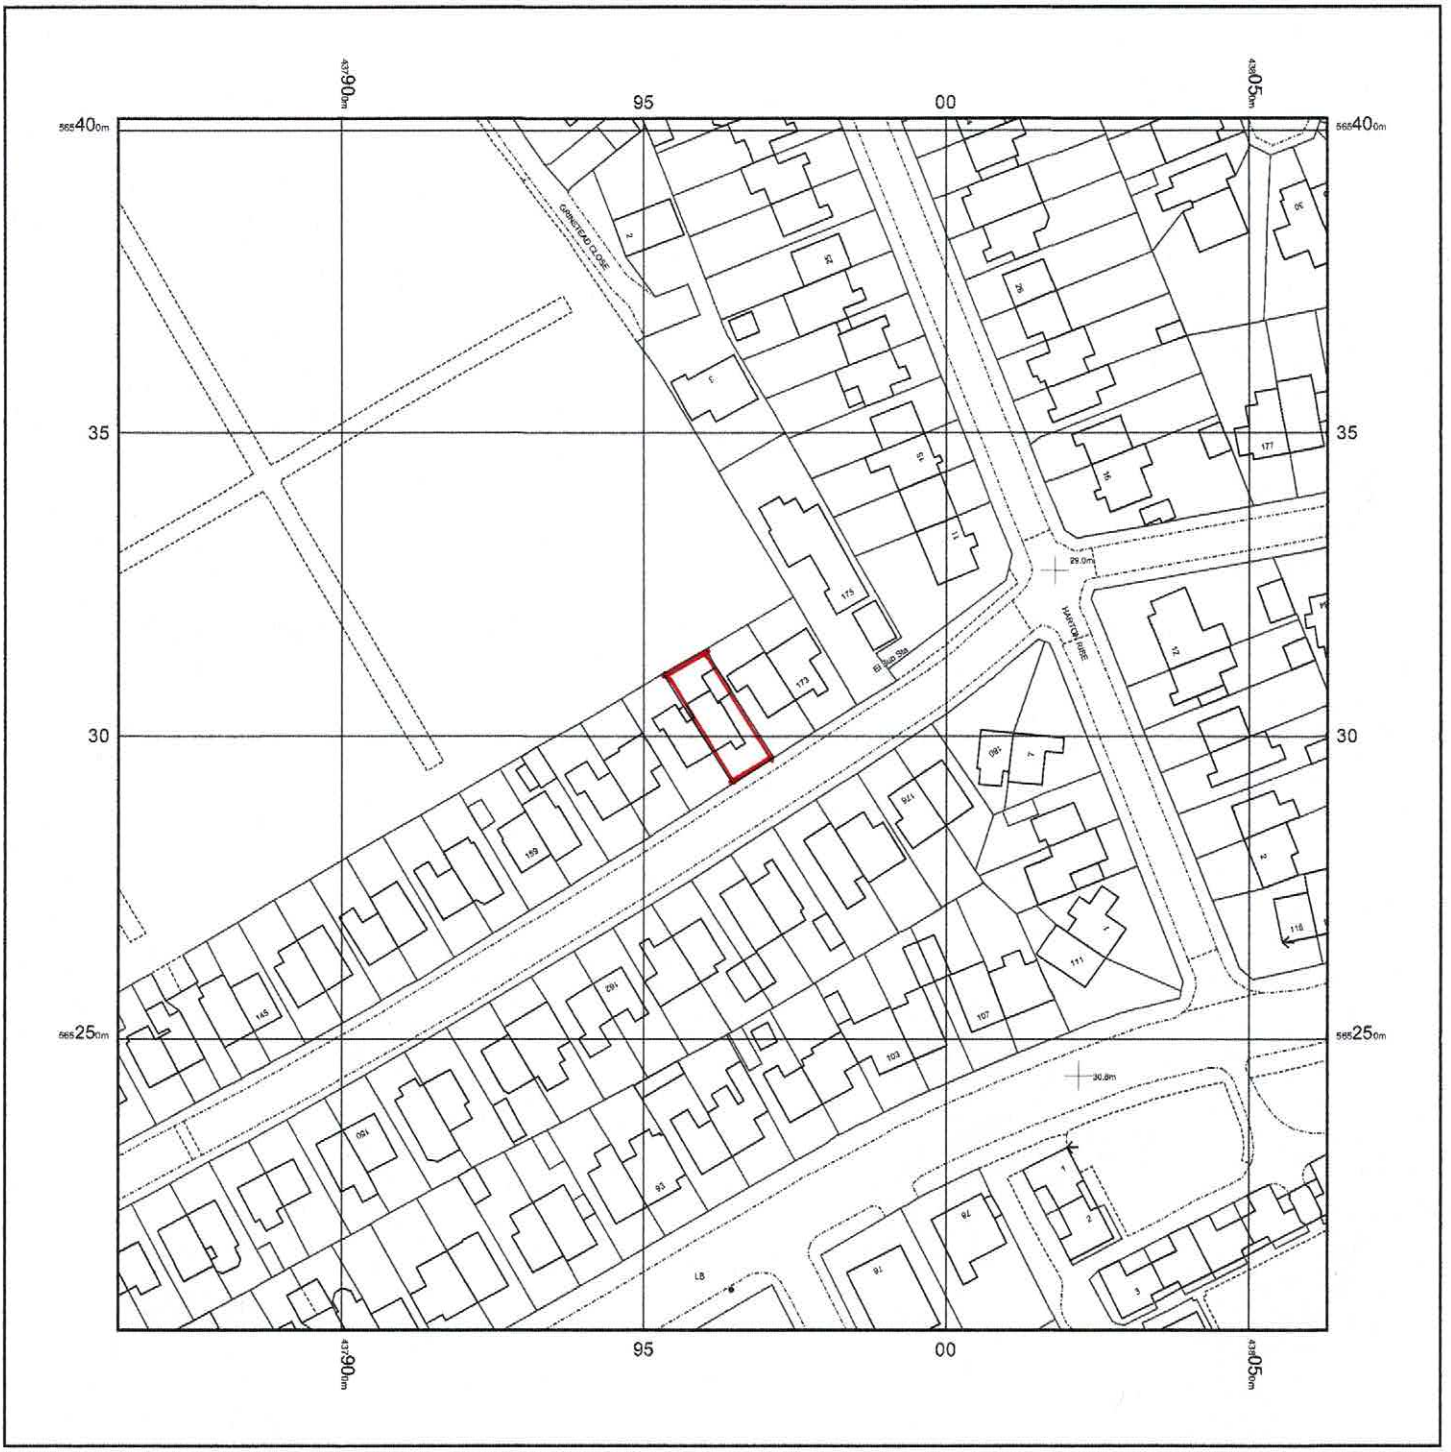

© Crown copyright and database rights 2020 Ordnance Survey 100048957. The representation of road, track or path is no evidence of a boundary or right of way. The representation of features as lines is no evidence of a property boundary.

Supplied by: www.ukmapcentre.com
Serial No: 187168
Centre Coordinates:437963,565302
Production Date: 23/06/2020 09:43:25

169 Harton House Road