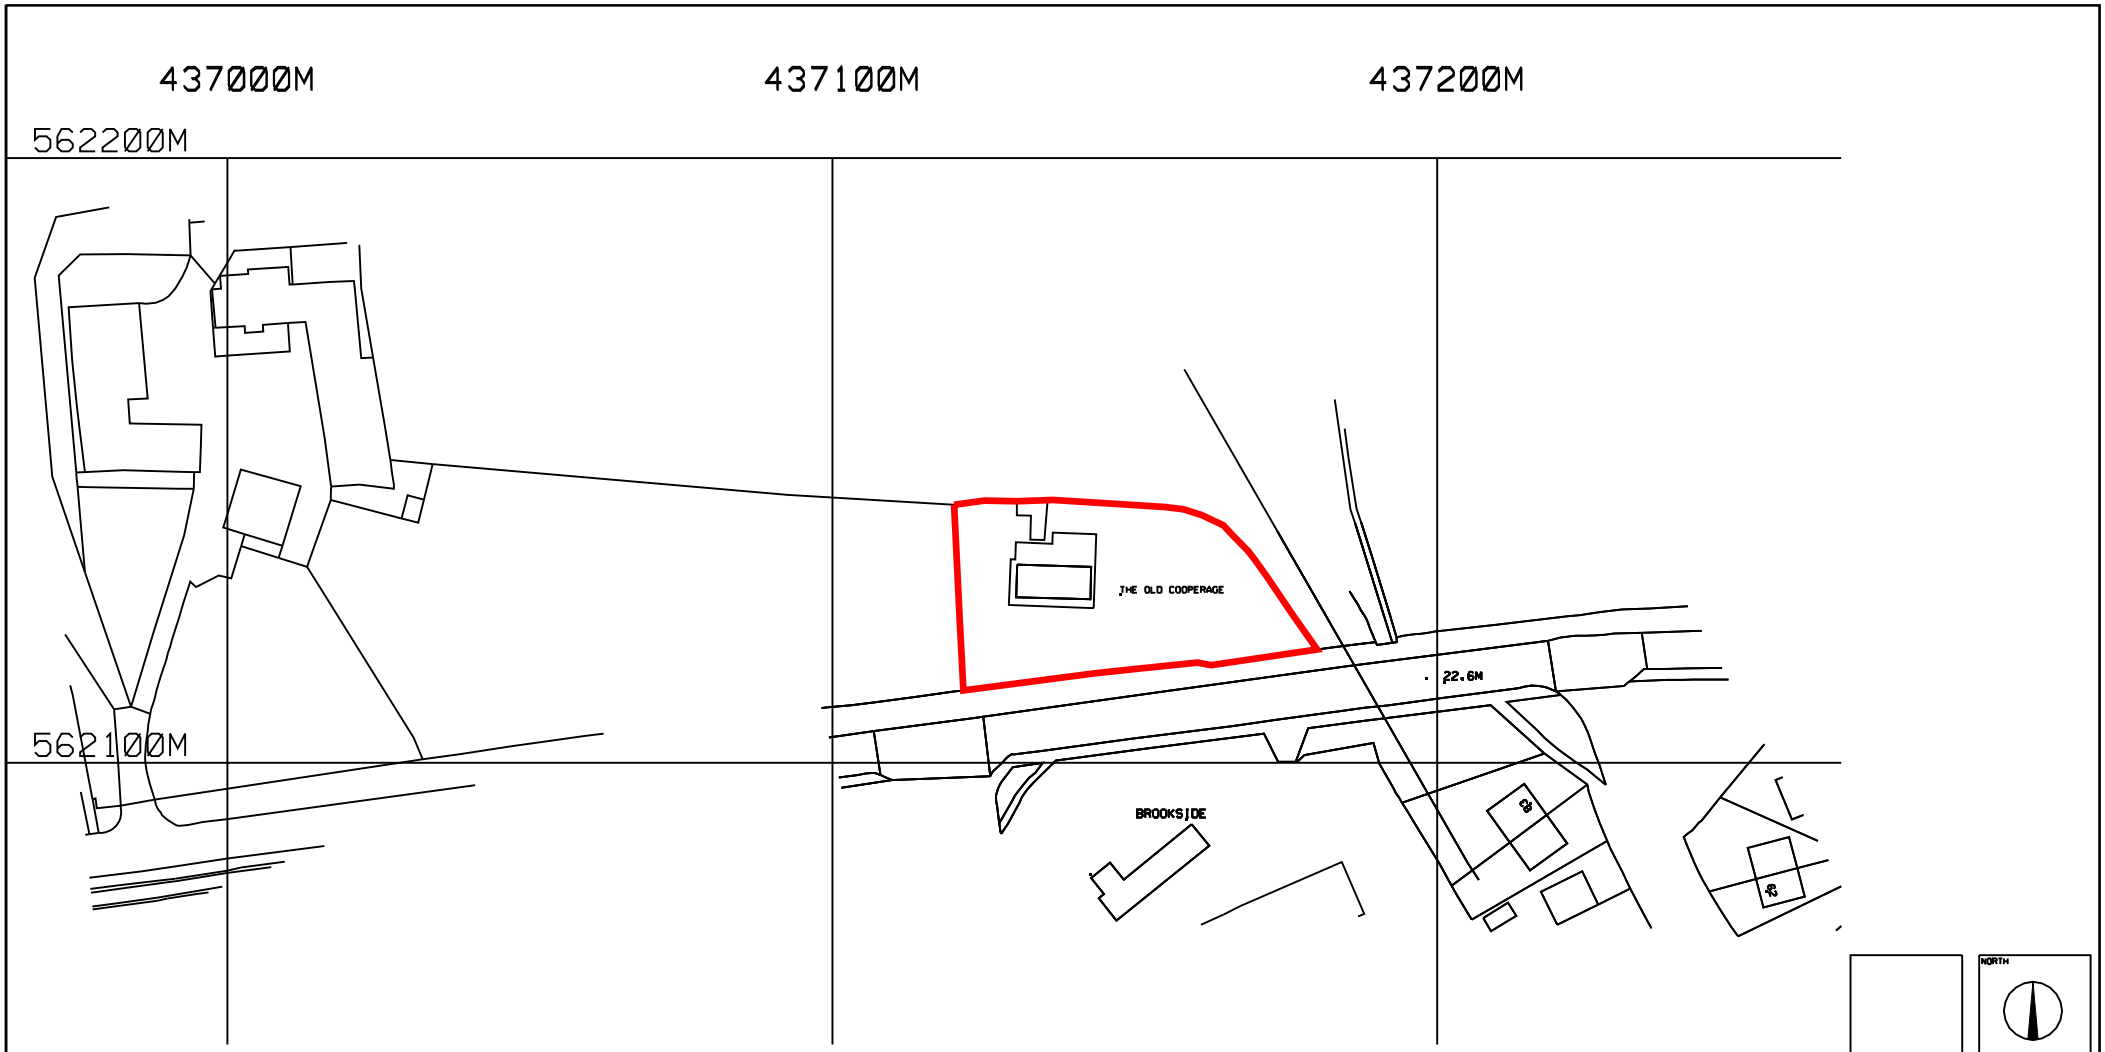


LOCATION PLAN

NORTH

STAGE: PLANNING

PROJECT

PROPOSED GARAGE EXTENSION TO THE OLD COOPERAGE, BOLDON LANE, CLEADON, SR6 7RF.

DRAWING

LOCATION PLAN

PROJECT NO.	DRAWING NO.	REVISION
OLD COOPERAGE	C-00	
DATE	SCALES	DRAWN BY
SEPT '19	1:1250@A4	DJB