
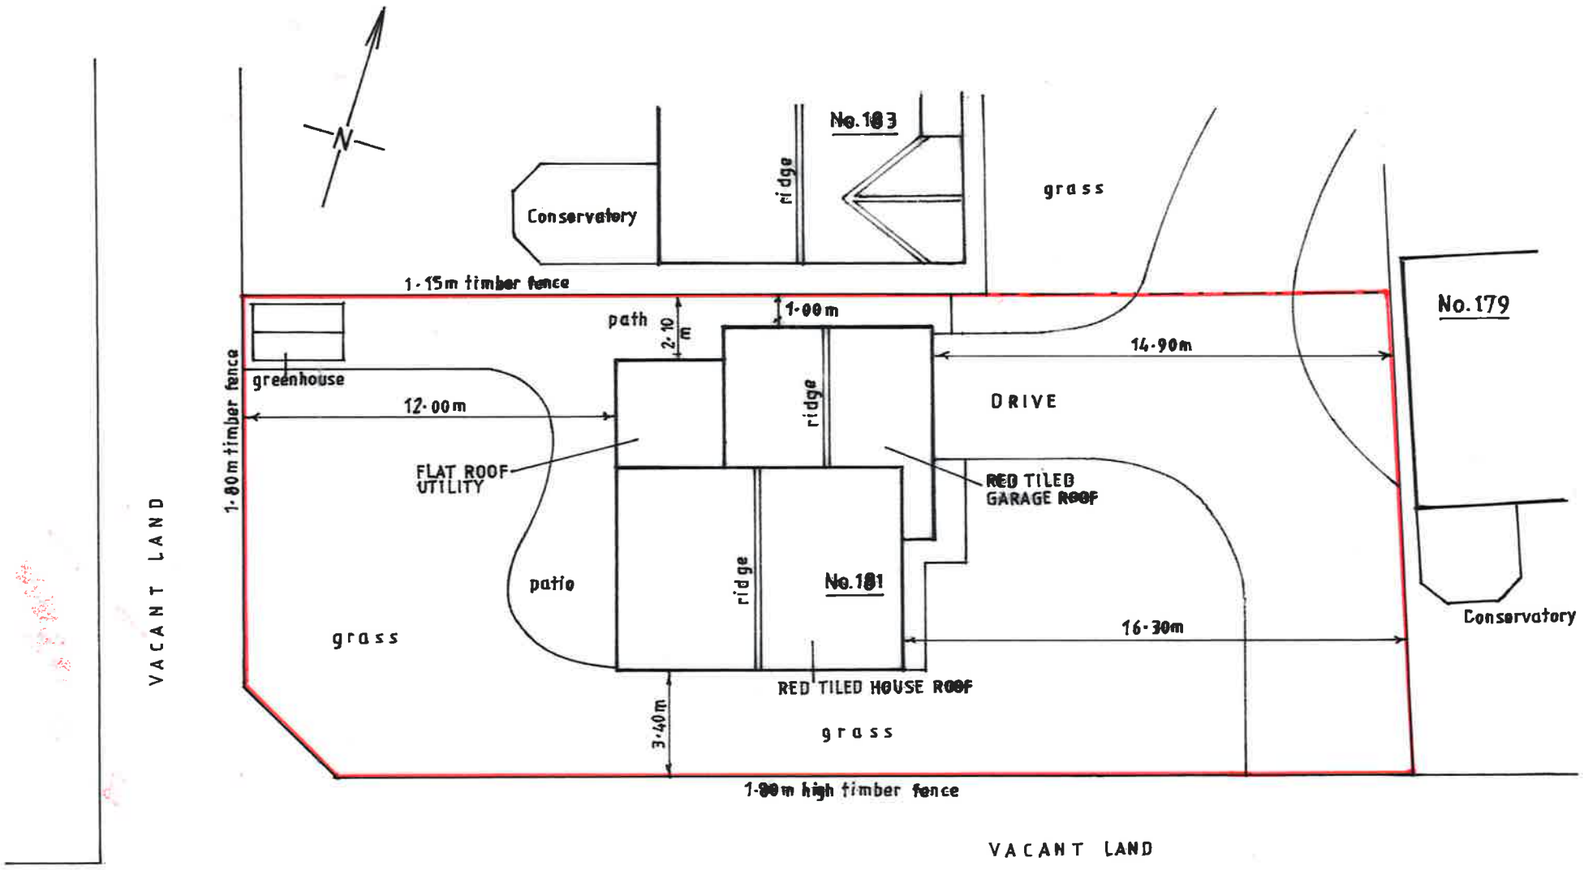


EXISTING SITE/ROOF PLAN 1:200

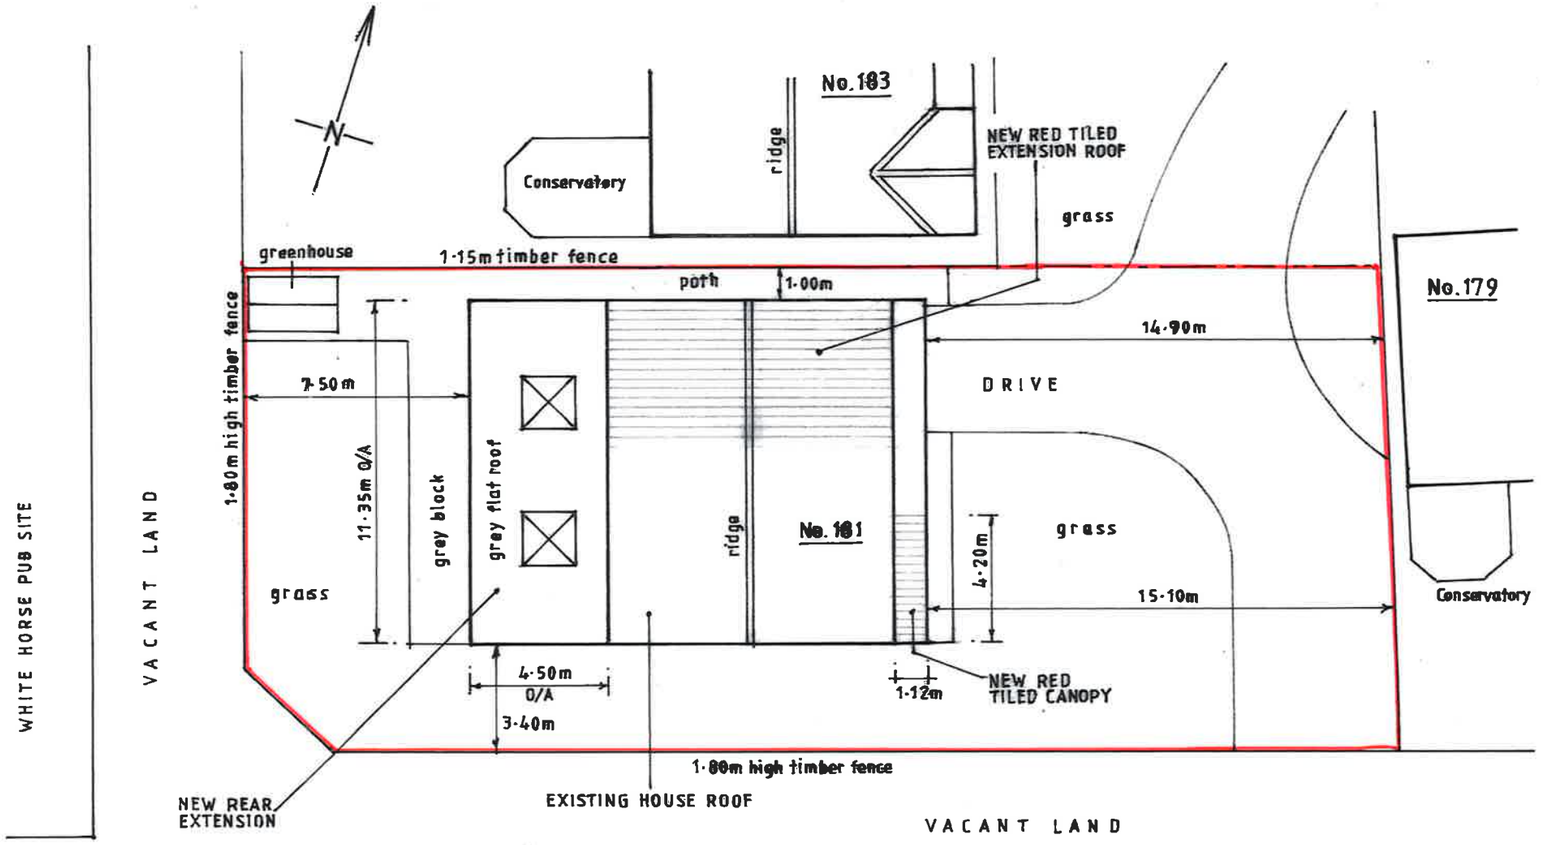

PROPOSED SITE/ROOF PLAN 1:200