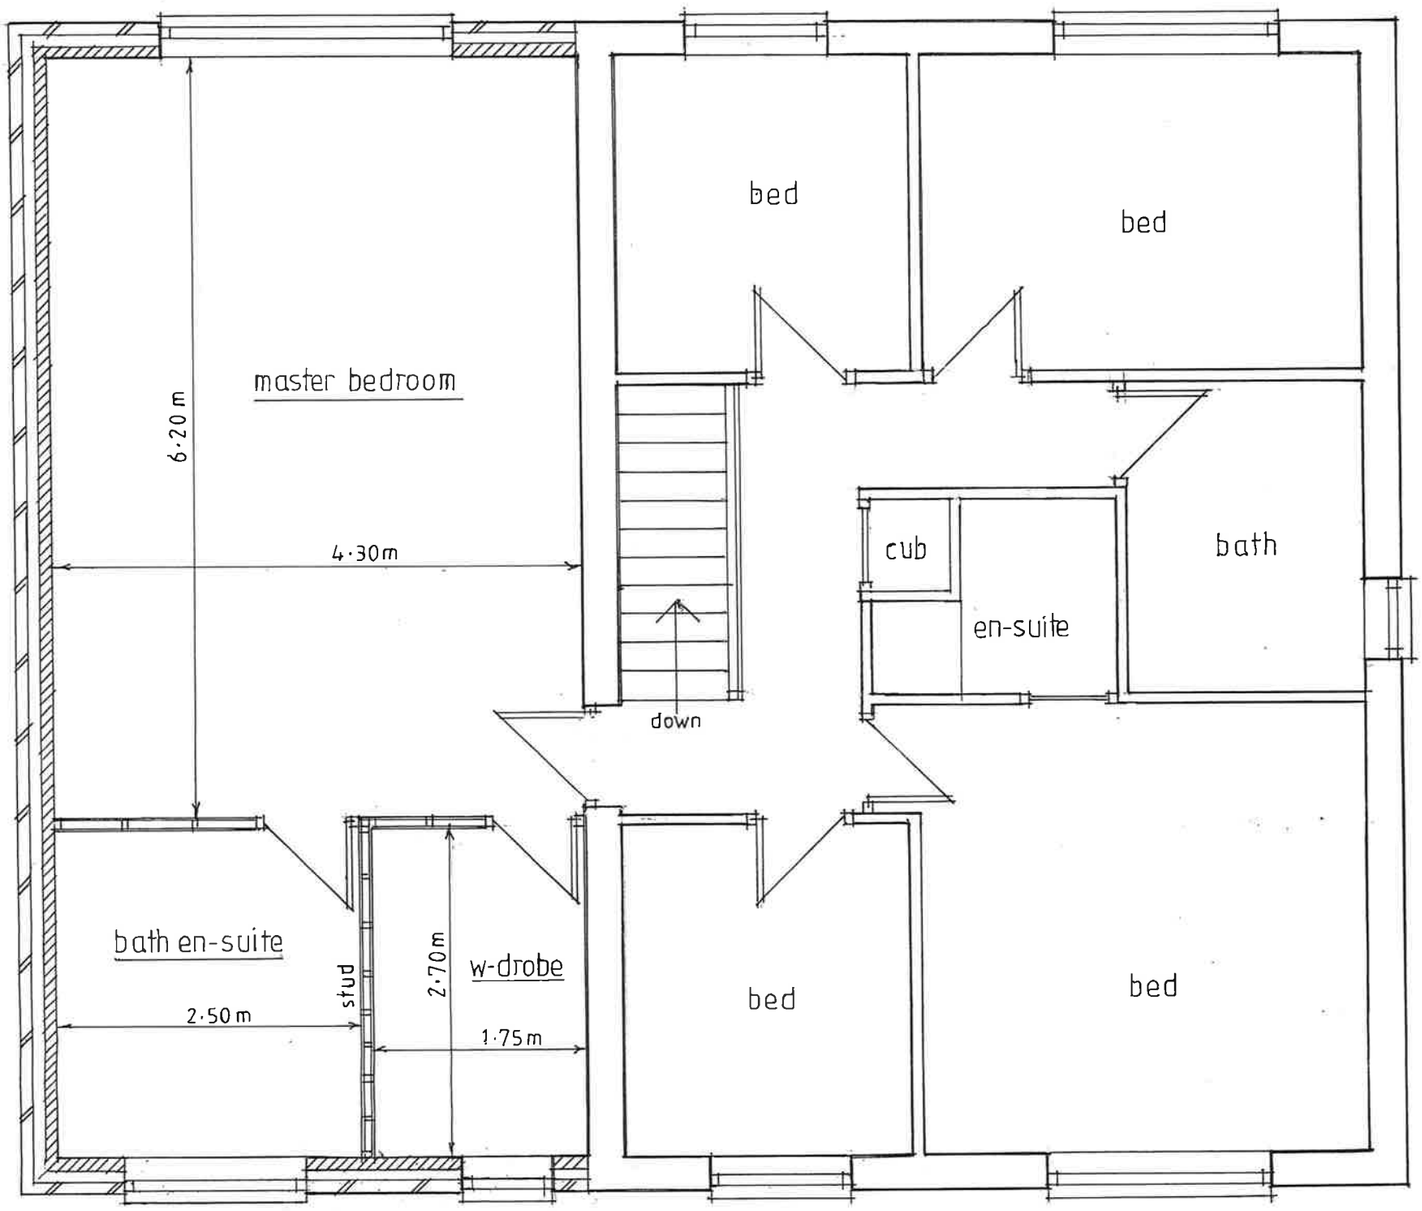


PROPOSED FIRST FLOOR 1:50

COLOURS / MATERIALS :

WALLS · Red brickwork to match the existing house brick.

ROOFS · Red tiling to match the existing roof tiling.

WINDOWS · Anthracite, powder coated aluminium.

DOORS · Anthracite, powder coated aluminium.

FLAT ROOF · Rear extension roof in Grey fibreglass finish.

FASCIAS · White uPVC.

GUTTERS ETC · Black uPVC.

GENERAL :

- No walls, founds or roofing to encroach over the property boundaries.
- All foul and surface water drainage to discharge into the existing systems.
- All final sizes to be checked on site.