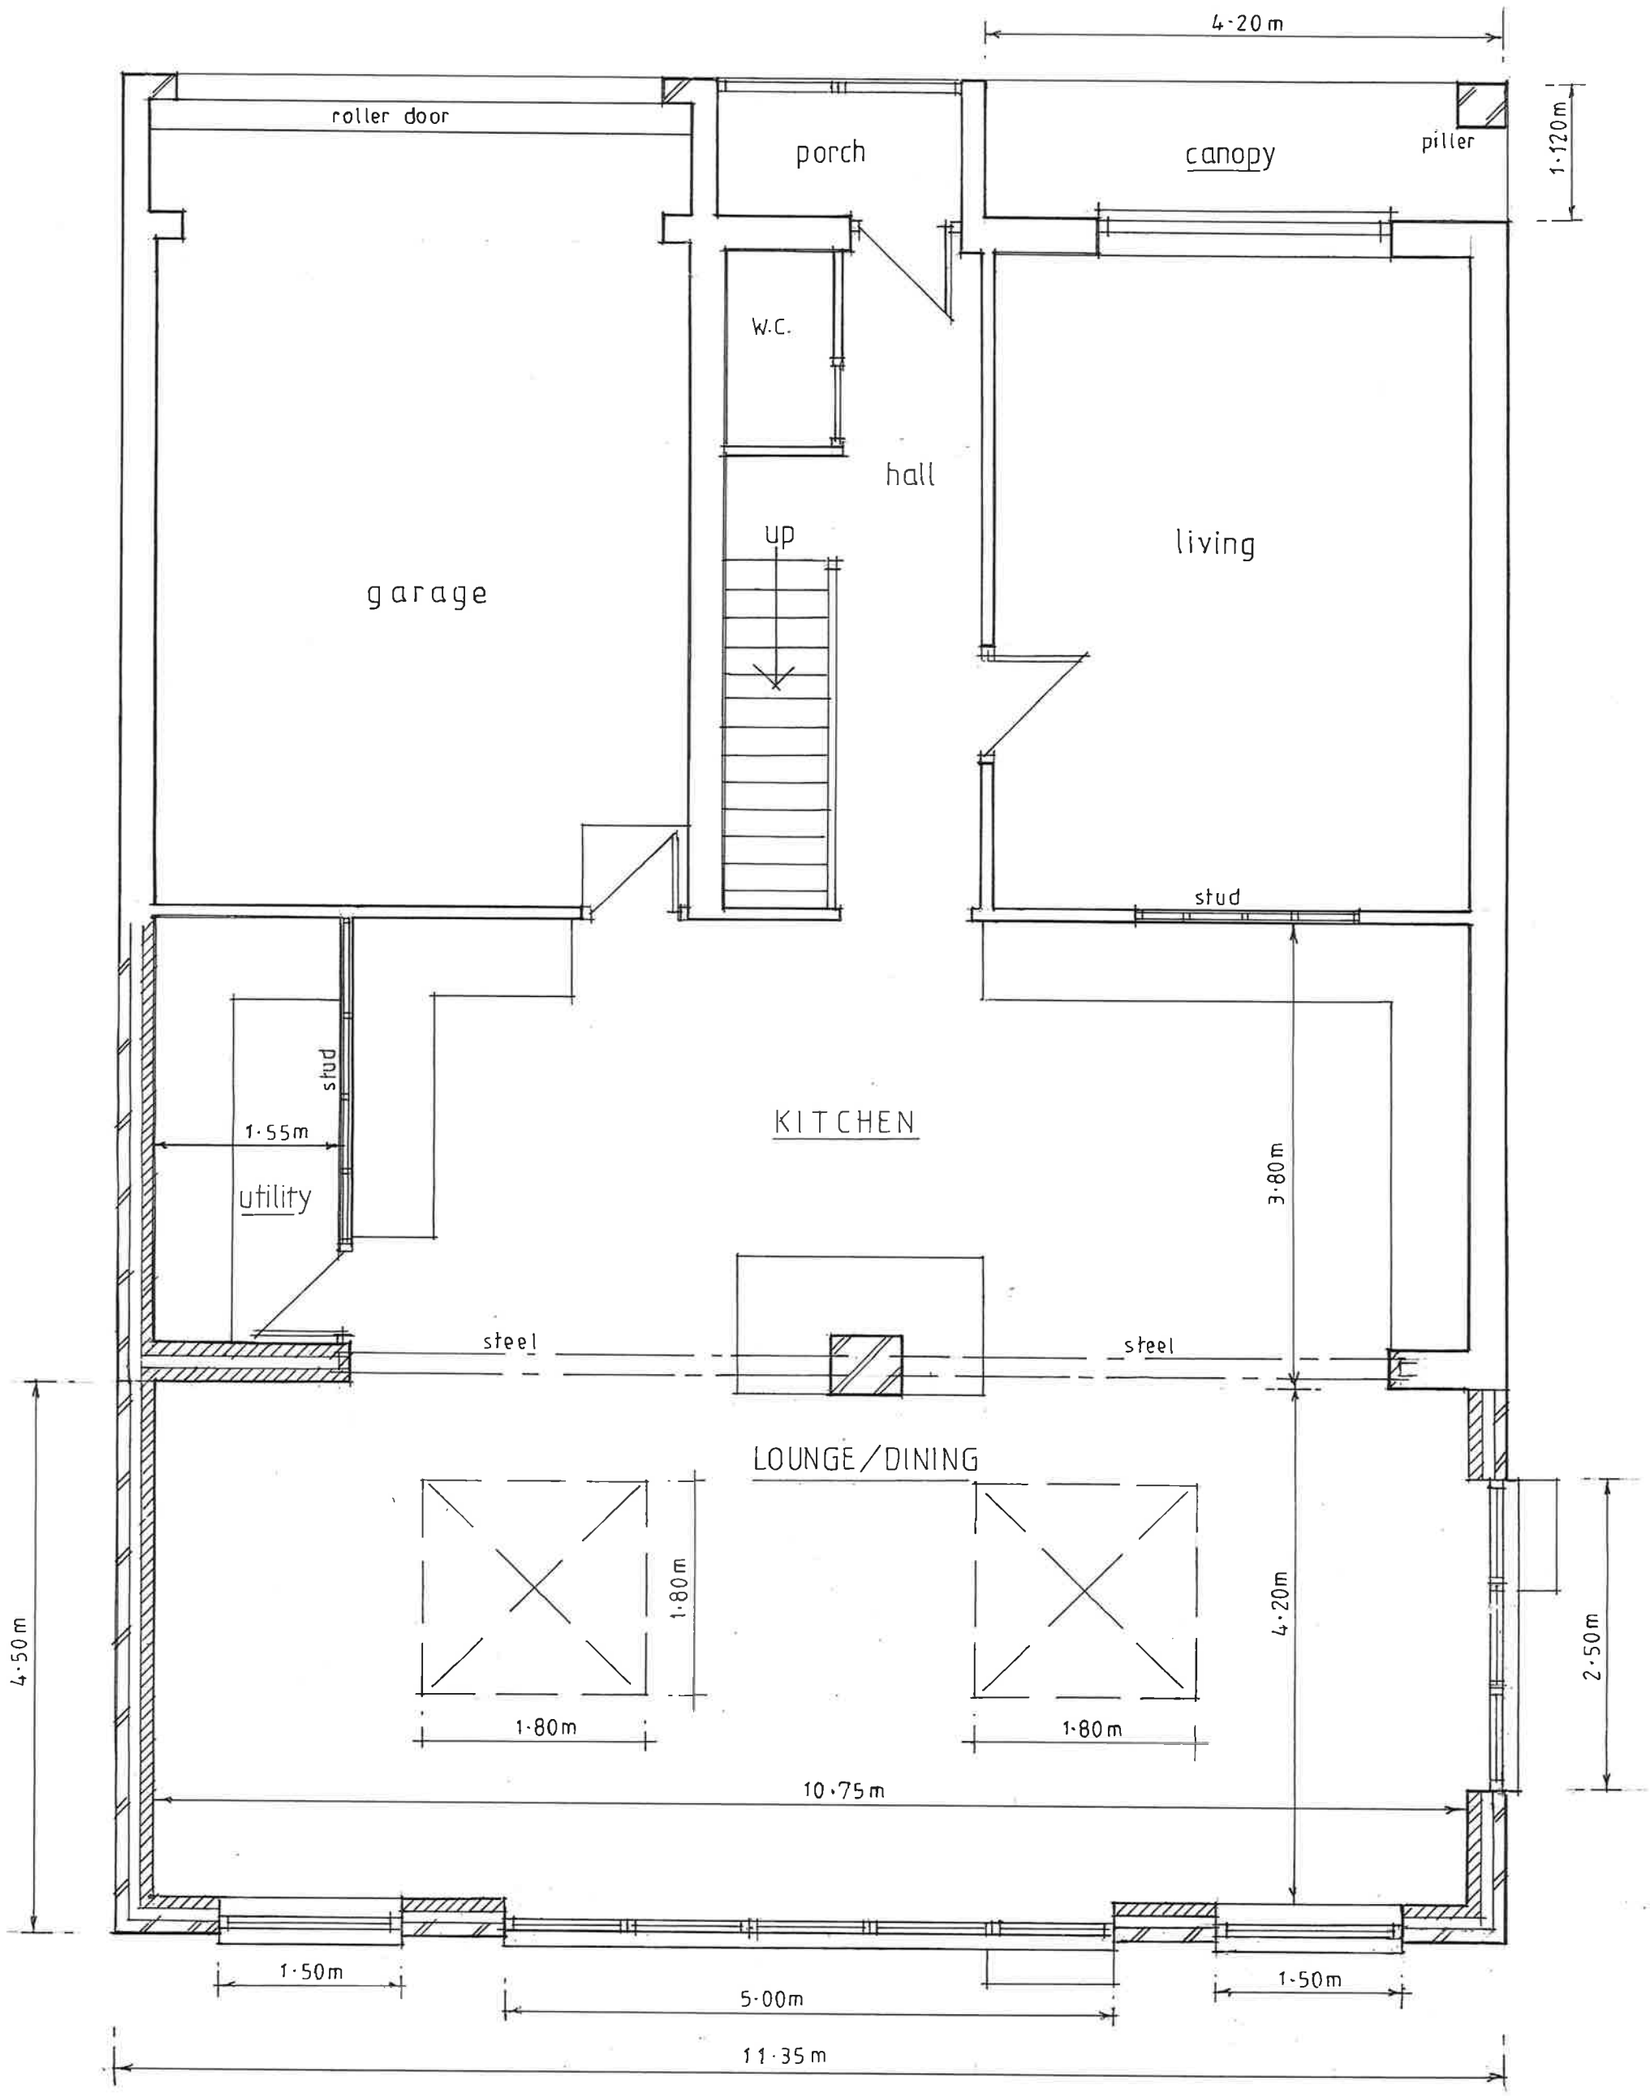


PROPOSED GROUND FLOOR 1:50