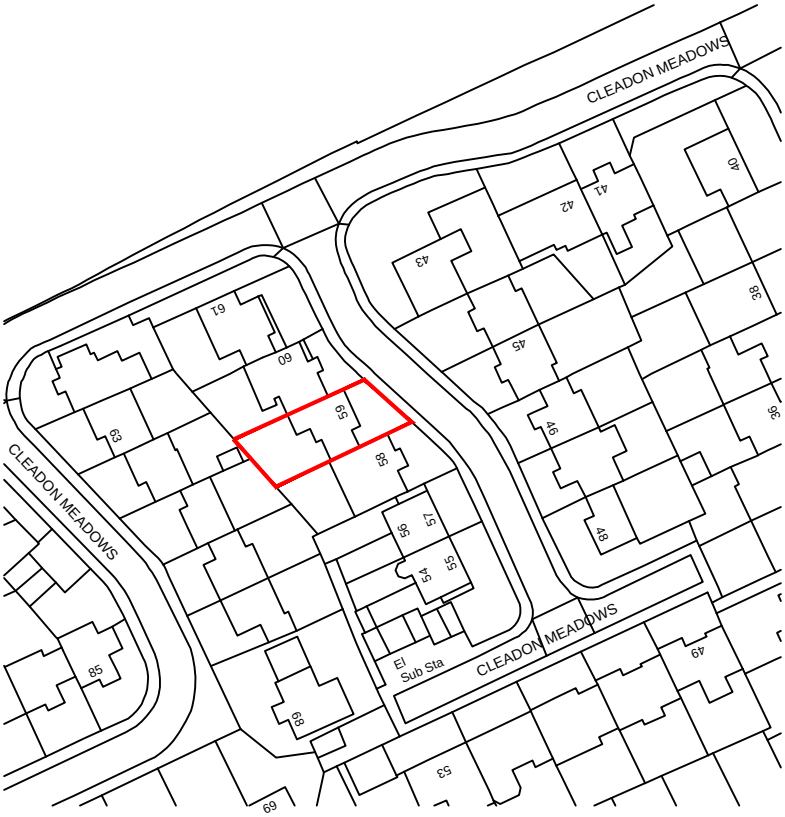


Ordnance Survey, (c) Crown Copyright 2020. All rights reserved. Licence number 100022432

Site location Plan

10m 0 50m

(1:1250)

ANTHONY WATSON CHARTERED ARCHITECT
5 DOURO TERRACE, SUNDERLAND. SR2 7DX.
TEL : (0191) 565 0174 FAX: (0191) 510 1422

Client: Aand C Woodward	Job Details: Alterations and Extension to 59 Cleadon Meadows Cleadon, South Tyneside	Date: July. 20	
Job no. 20_005	Drg. no. P001	Scale: 1:1250	