
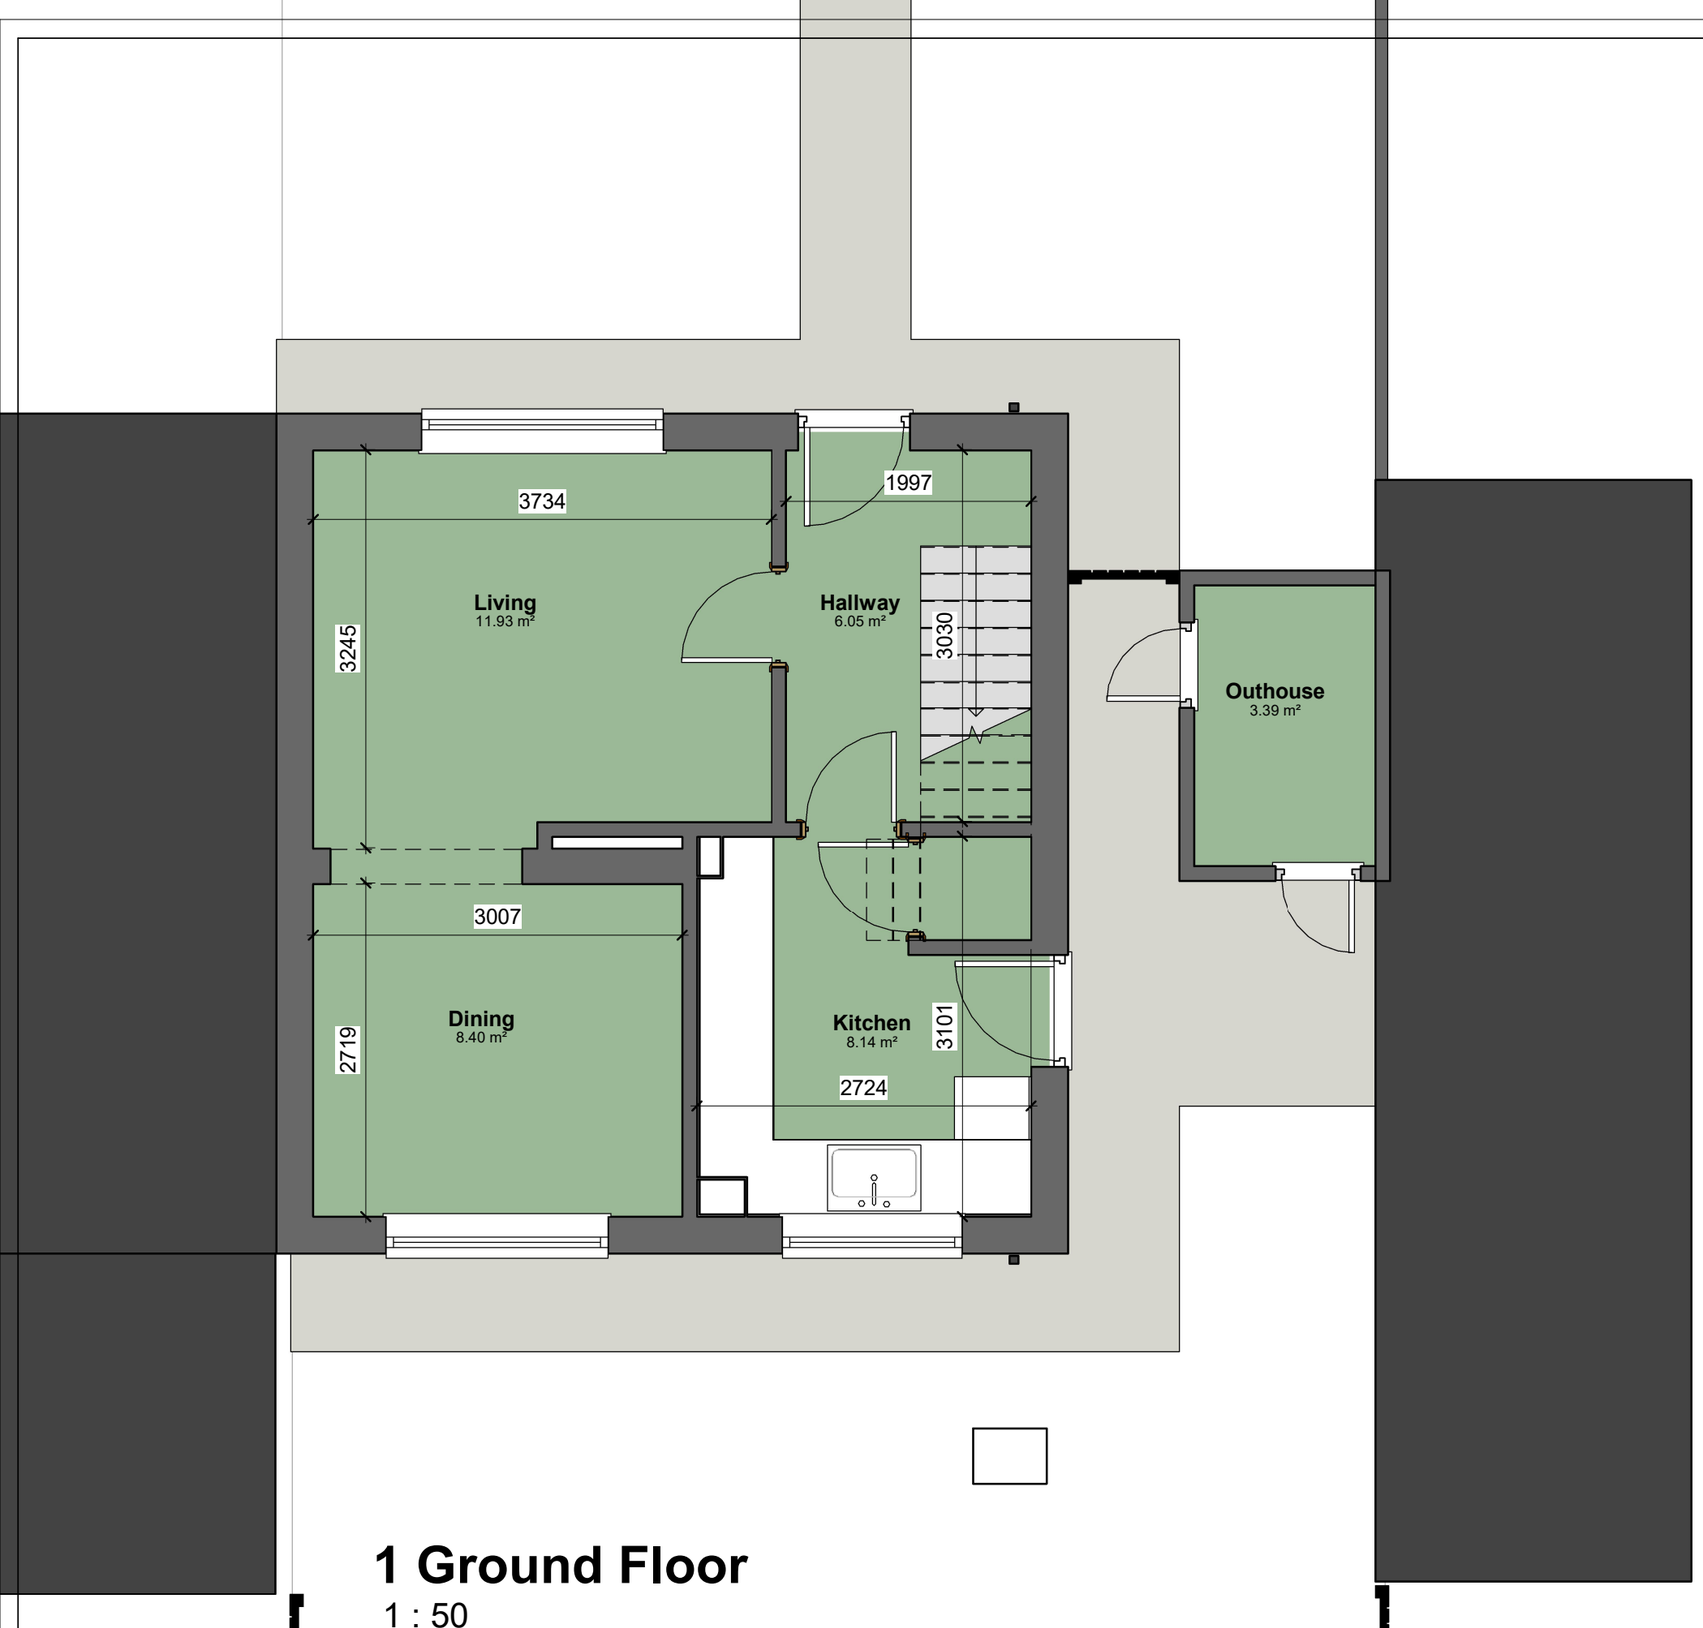


1 Ground Floor

1 : 50

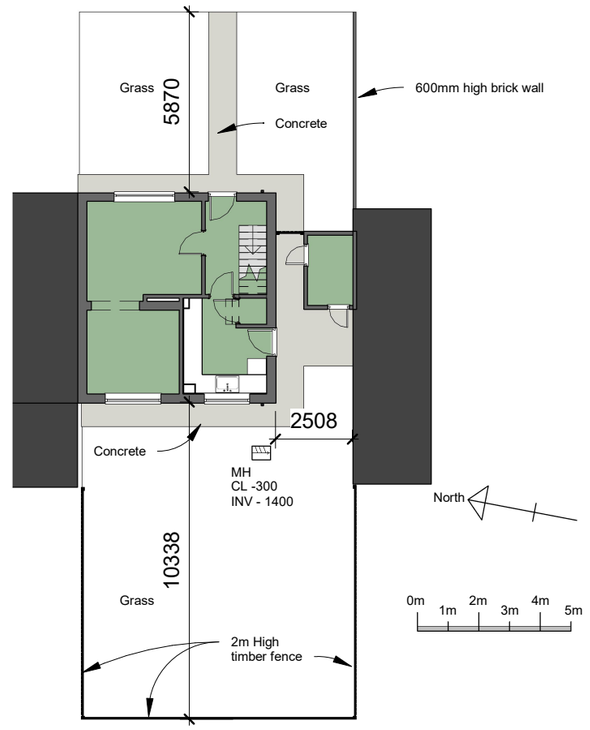

1 Site Layout

1 : 200

No.	Description	Date
A	UPDATE	2020-06-25

North East
Architectural Services
Clervaux Exchange, Clervaux Terrace, Jarrow NE32 5UP
07455 980 354 admin@nearchitect.co.uk

Project	Alterations and extension to dwelling
Address	108 BROCKLEY AV NE34 0TY
Client	LIZ TATE
Sheet	FLOOR PLAN - GROUND
Project No.	2020-06-25
Date	2020-07-23
Scale (@ A3)	As indicated
Drawing No.	A101
Rev	A