
53 Temple Park Road South Shields	Ref
	Drawn by dc
Proposed Side Extension Location Plan	Date June 2020
	Scale 1 :1250

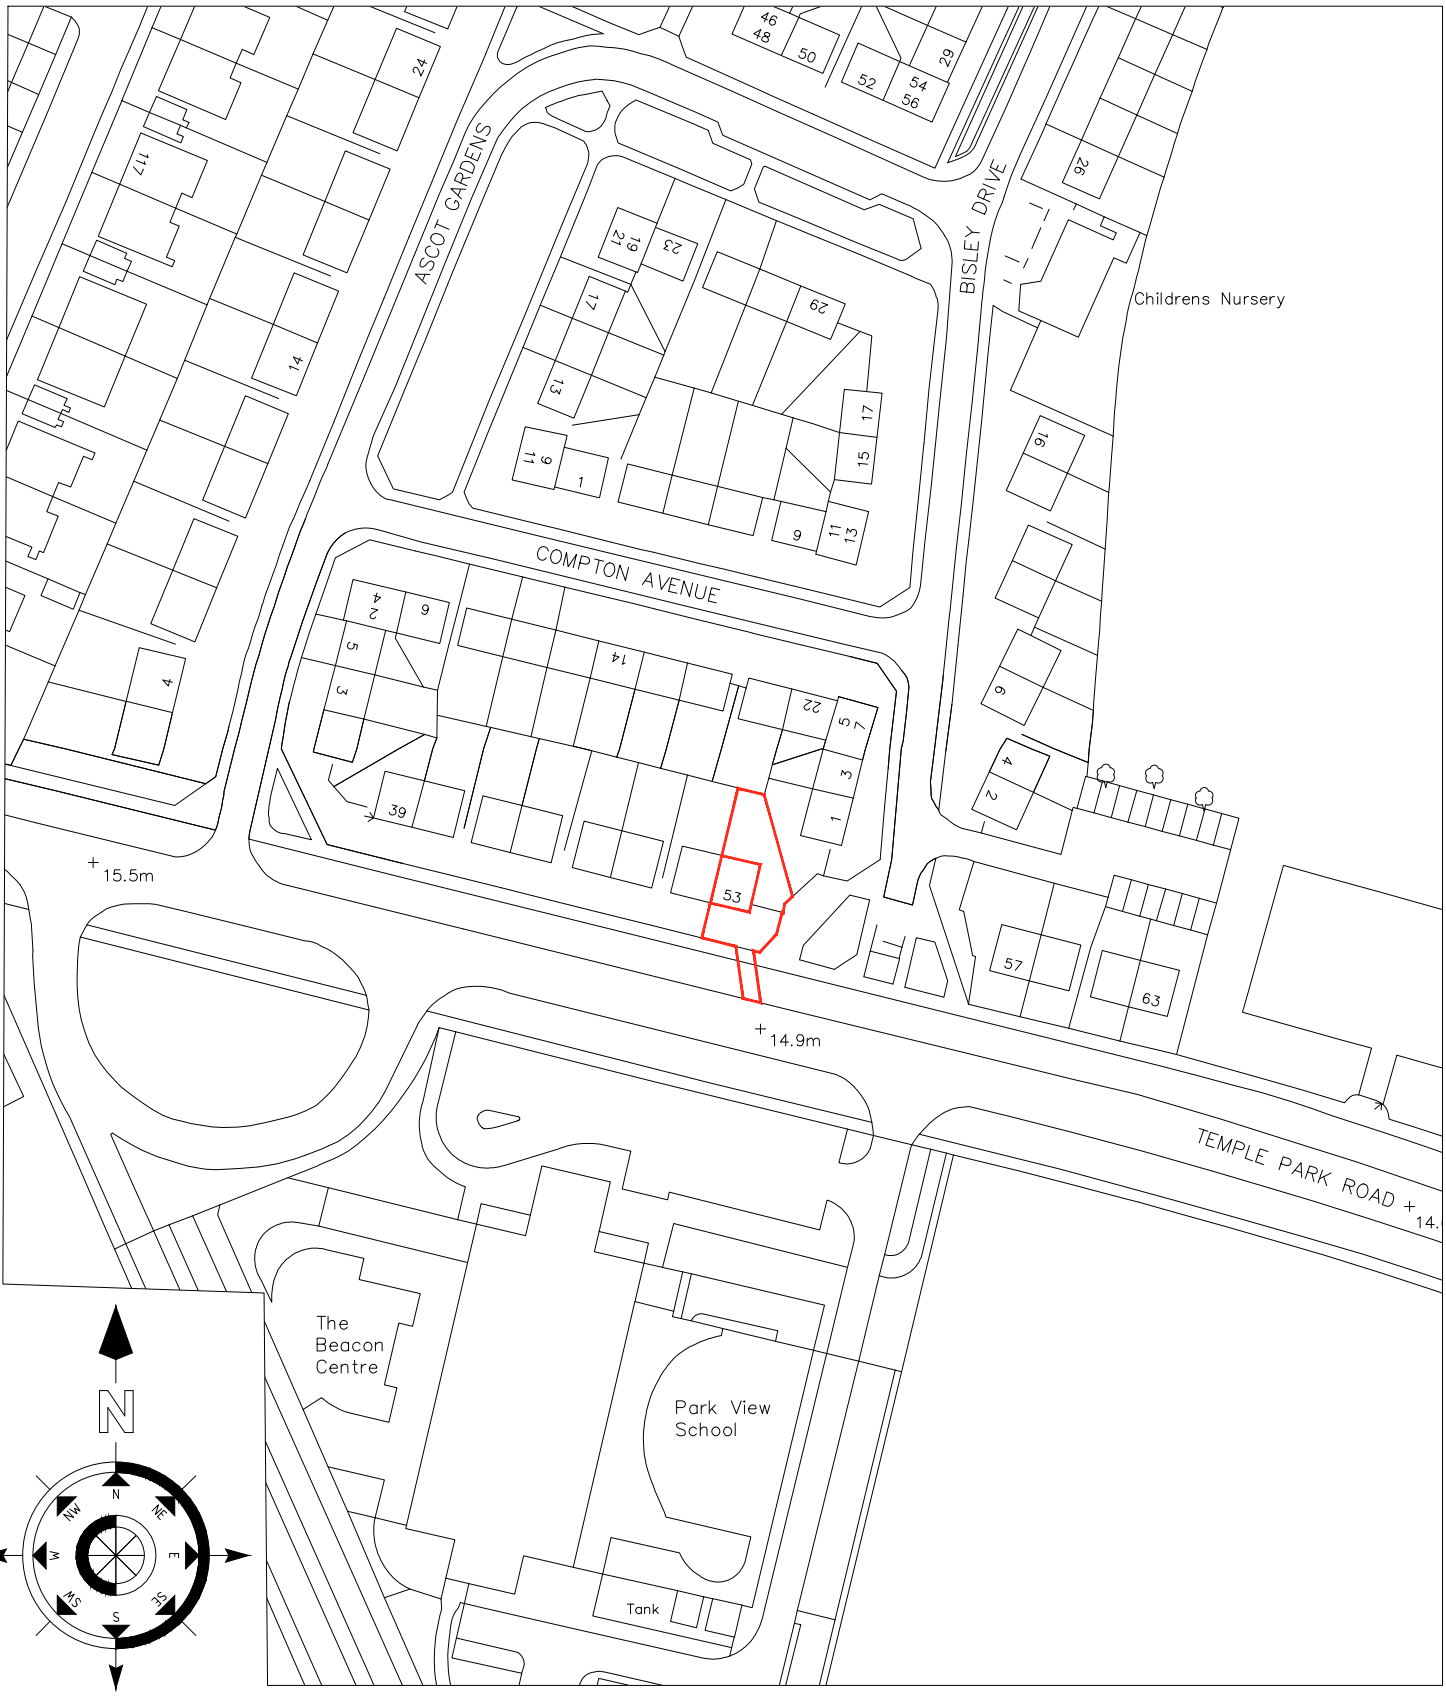

Ordnance Survey data has been reproduced from 1/1250 Ordnance Survey maps with the permission of The Controller of H.M. Stationery Office. Crown copyright reserved. Licence No. 100019570