
PROPOSED SIDE ELEVATION 1:50

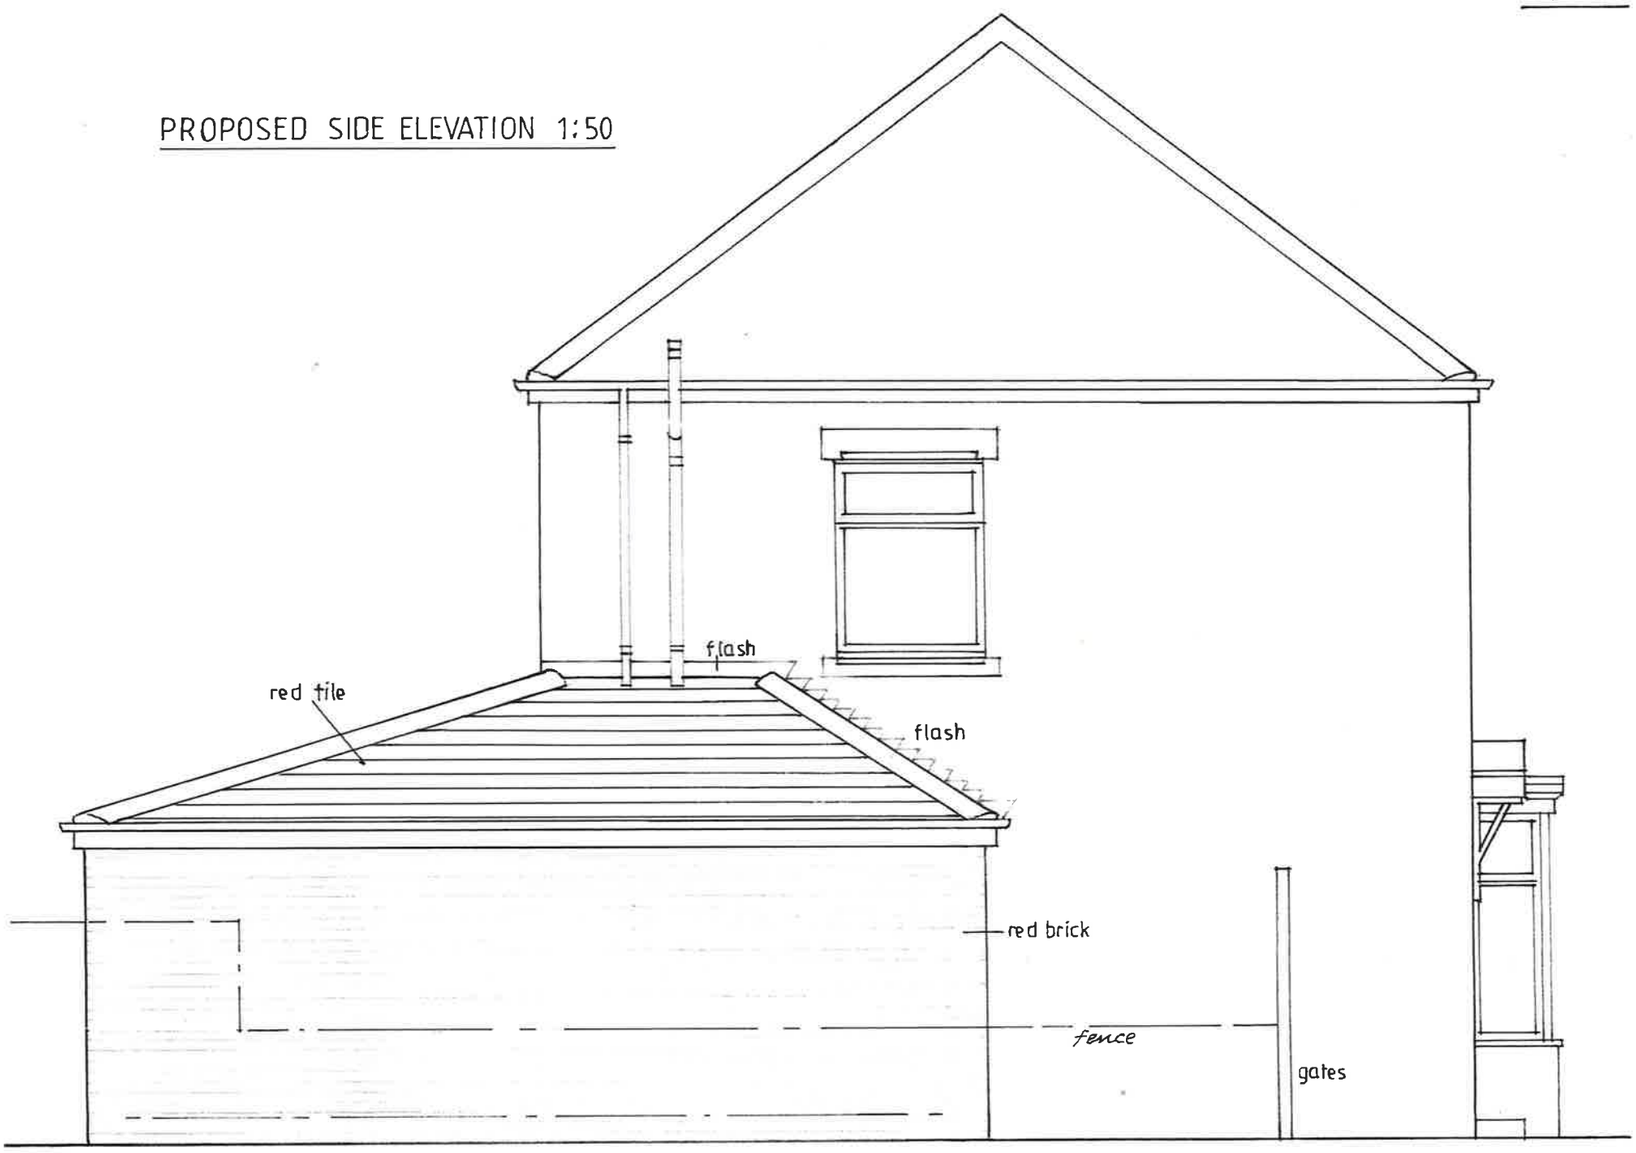

PROPOSED REAR ELEVATION 1:50



ST/0579/20/HH
Rec 13/07/20