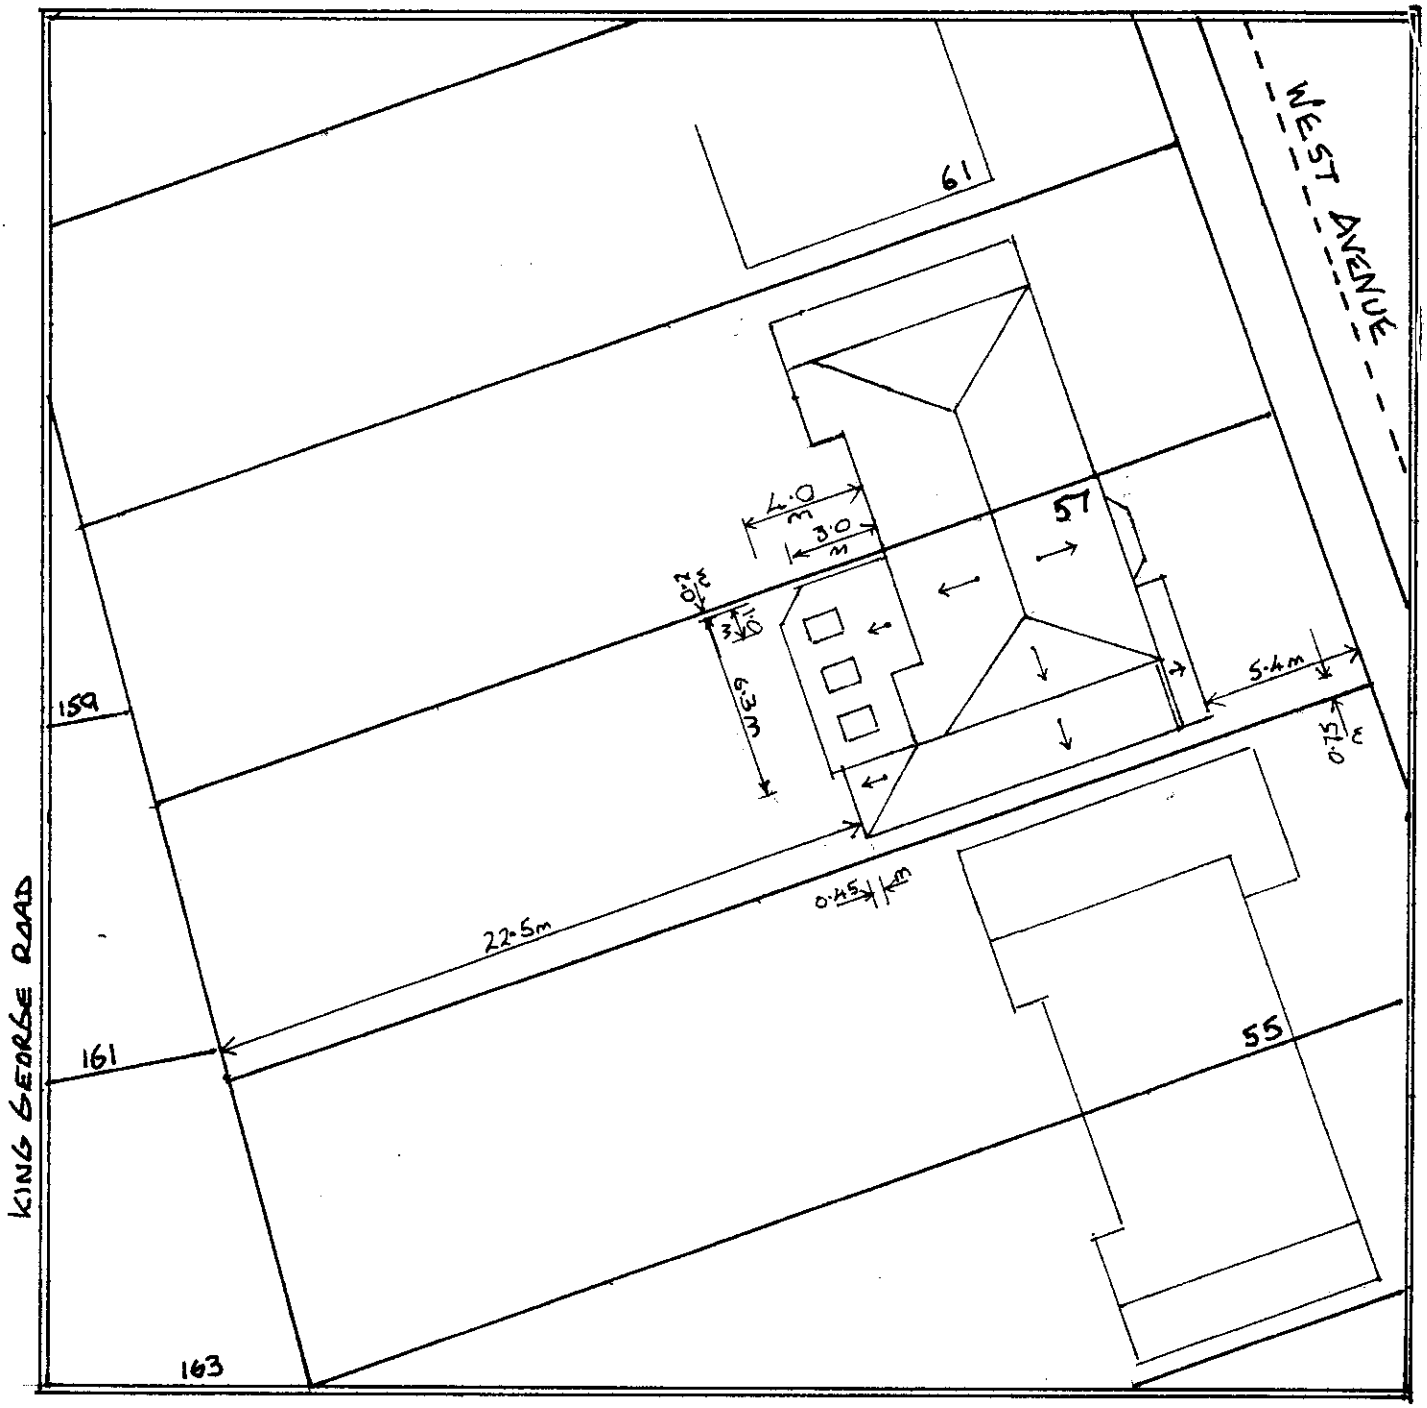


KEY

⟶ DOWN TO EAVES

BOUNDARY TREATMENTS

REAR - 2M HIGH TIMBER FENCES
FRONT - 1M HIGH TIMBER FENCES

THERE ARE NO CHANGES TO ANY BOUNDARY UNDER THIS PROPOSAL

REV1 - 1m 45° CANT TO BOUNDARY SIDE OF EXTENSION (PLANNING)

N

Drawing 03 - PROPOSED

PROPOSED SINGLE STOREY REAR EXTENSION AT

57 WEST AVENUE,

SOUTH SHIELDS, NE34 6BQ

Drg No. 57/WA/03 Scales: 1:250

Date: 05-07-2020