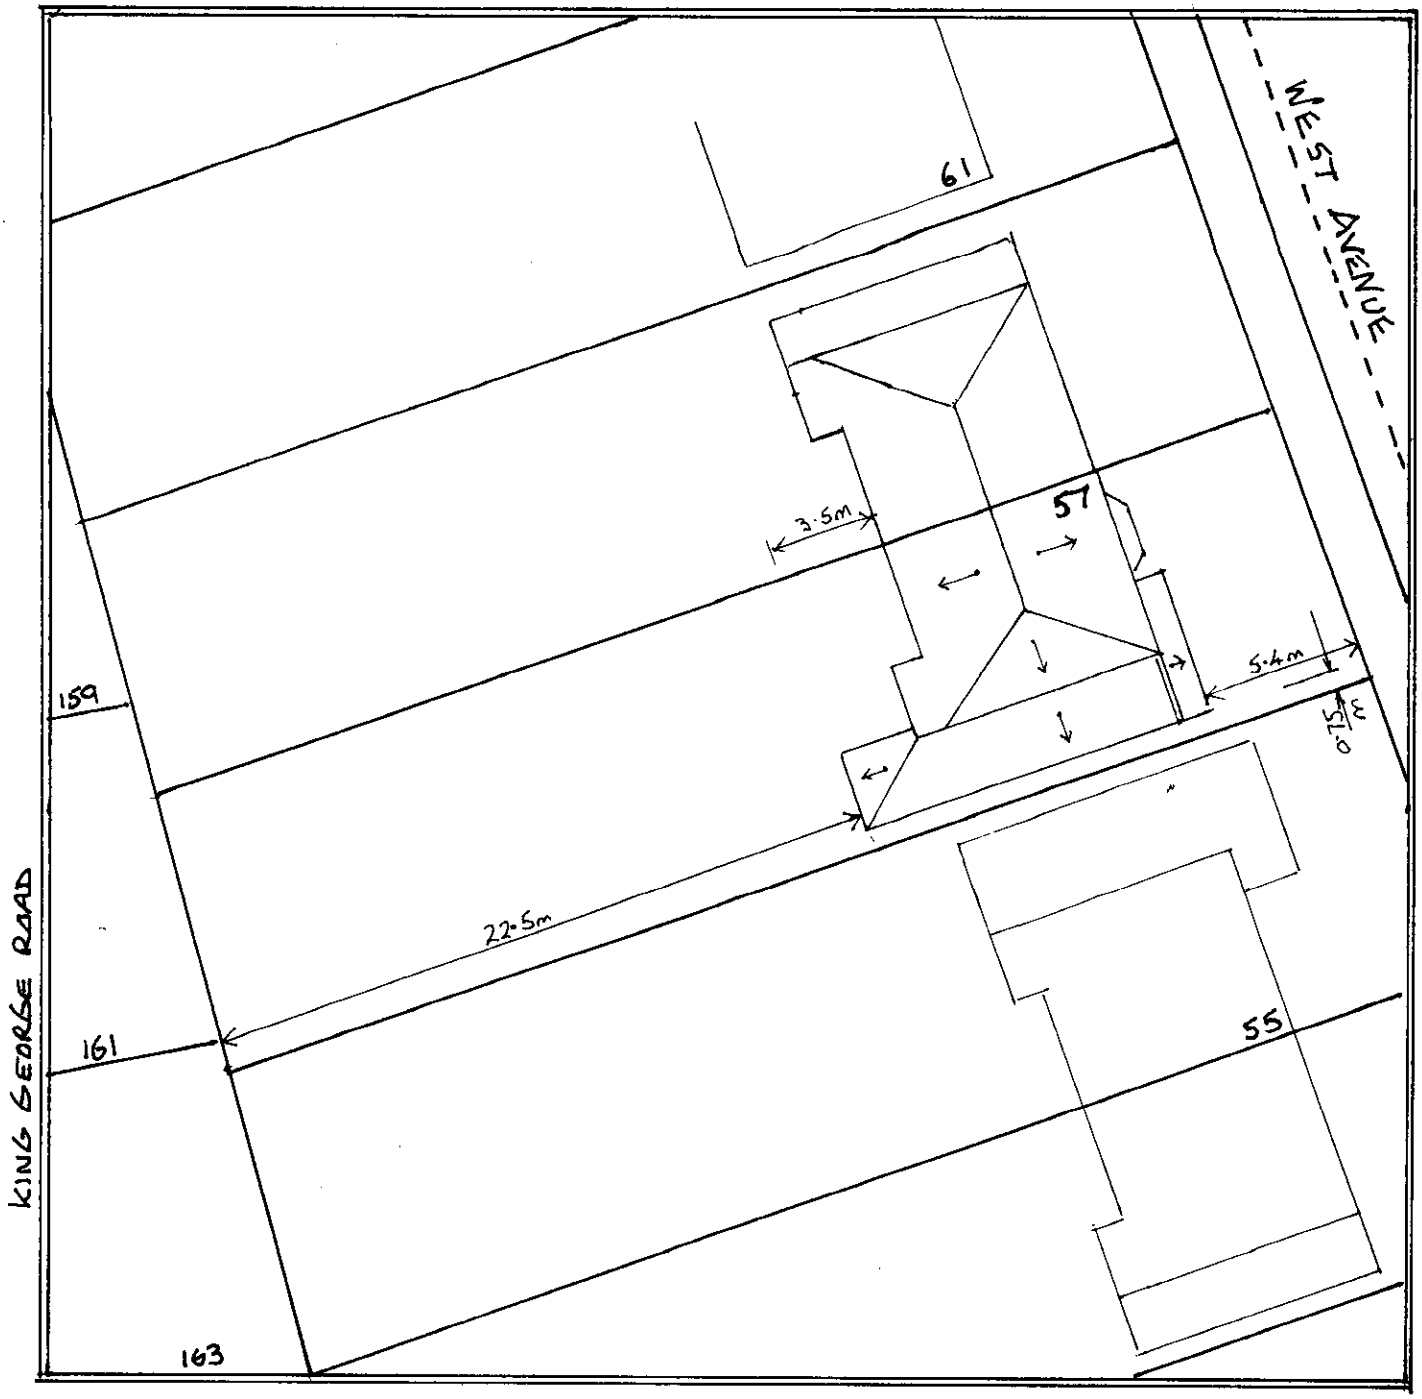


KEY

→ DOWN TO EAVES

BOUNDARY TREATMENTS

REAR - 2M HIGH TIMBER FENCES
FRONT - 1M HIGH TIMBER FENCES
THERE ARE NO CHANGES TO ANY BOUNDARY UNDER THIS PROPOSAL

Drawing 02 - EXISTING

PROPOSED SINGLE STOREY REAR EXTENSION AT

57 WEST AVENUE,

SOUTH SHIELDS, NE34 6BQ

Drg No. 57/WA/02 Scales: 1:250

Date: 05-07-2020